
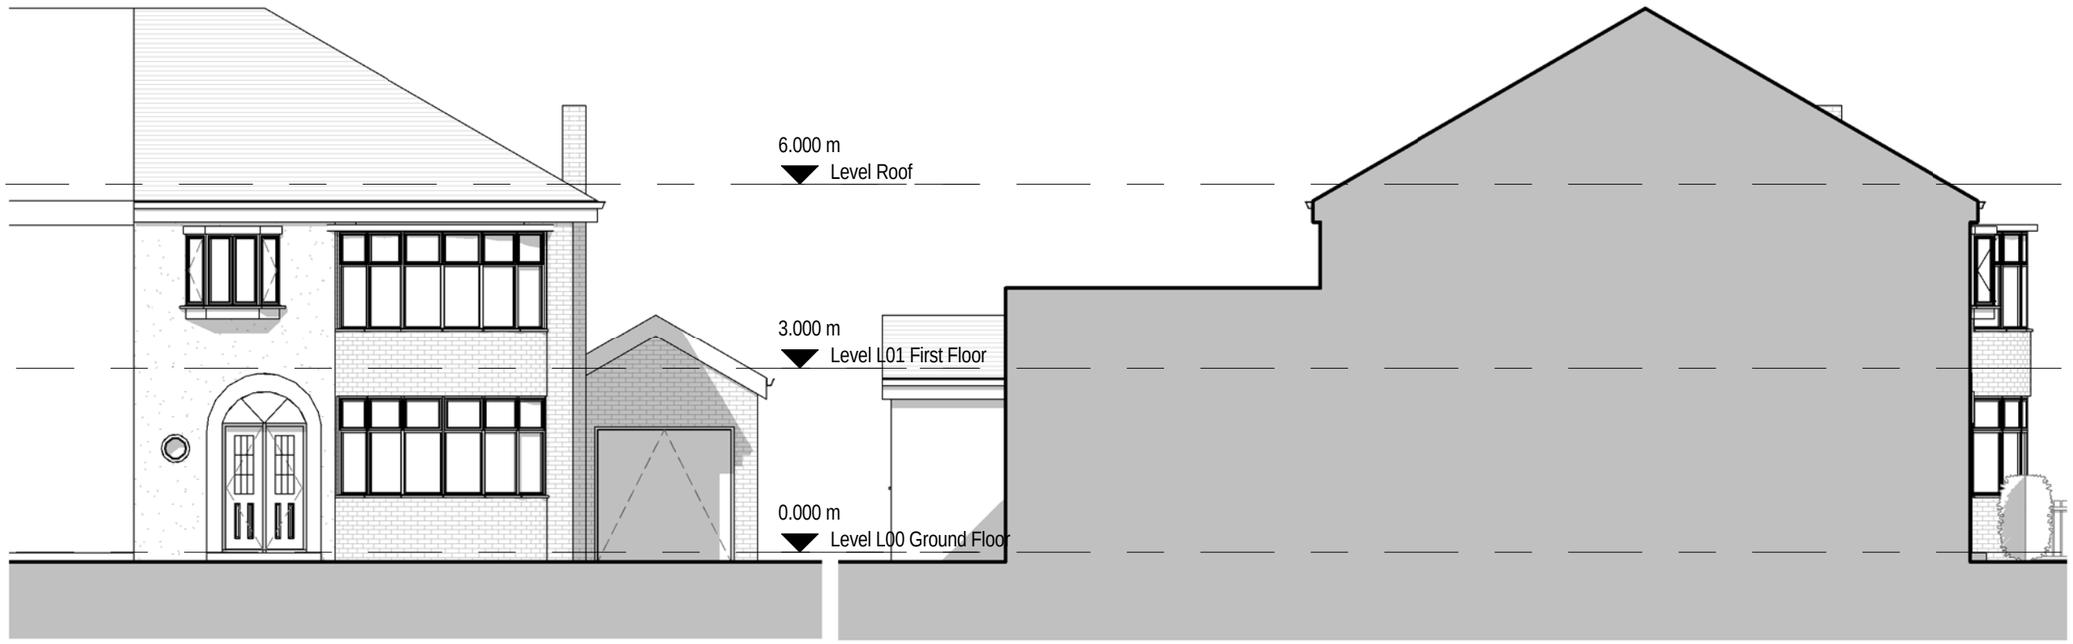


1 Existng East Elevation
1 : 100

2 Existing South Elevation
1 : 100

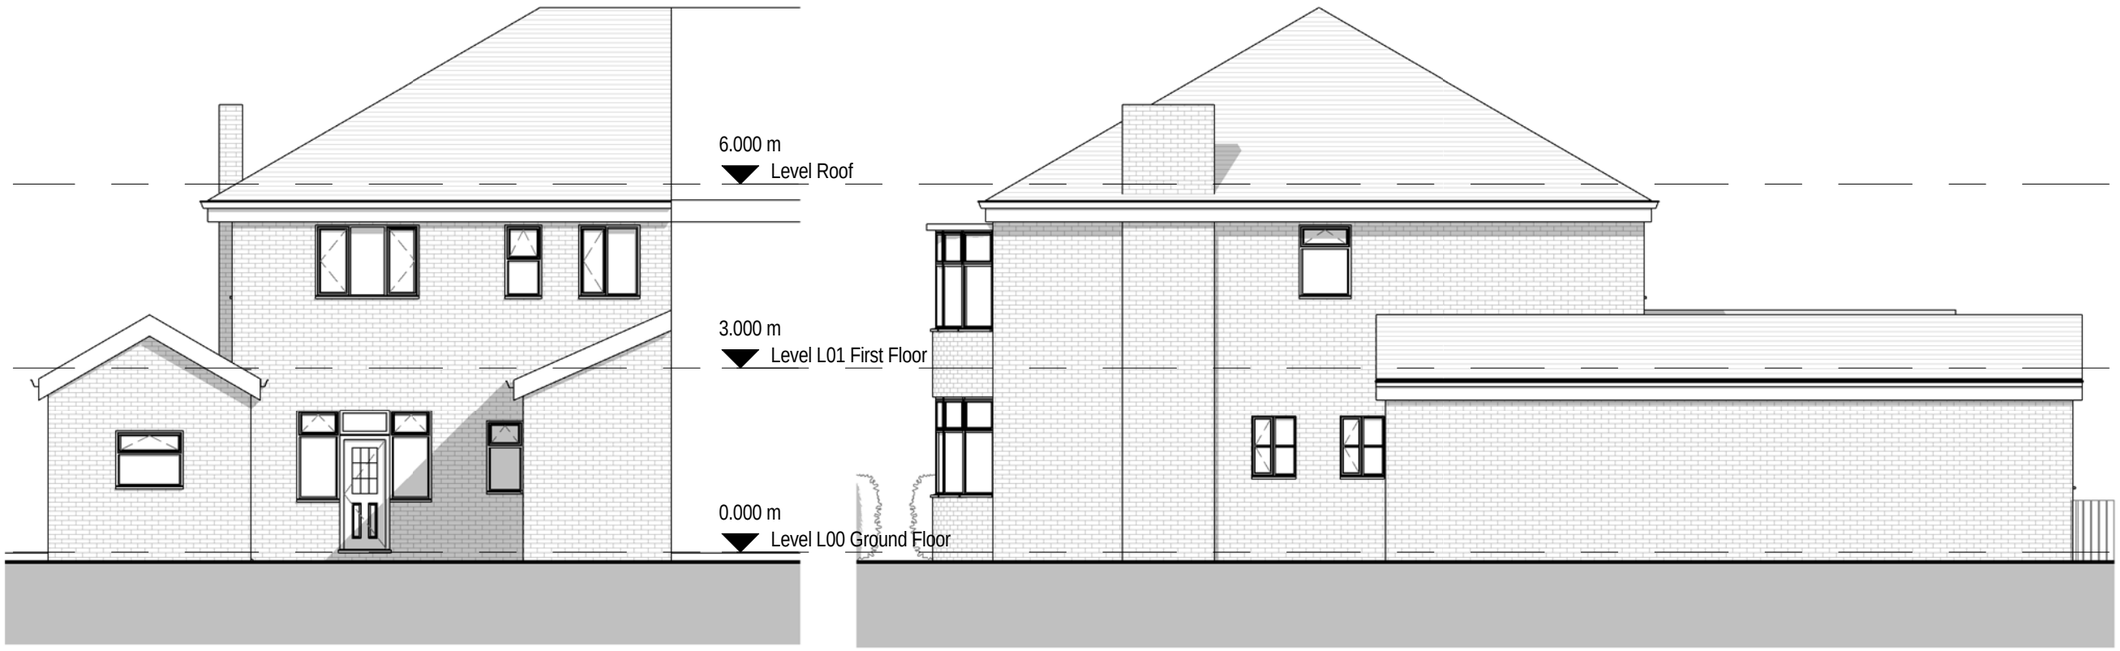

3 Existing West Elevation
1 : 100

4 Existing North Elevation
1 : 100

General Notes

The Architect shall have no responsibility for any use made of this document other than for that which it was prepared and issued.

All dimensions should be checked on site. Do not scale from this drawing

To be read in conjunction with all other Consultant's drawings.

The Architect to be immediately notified of any discrepancies.

Copyright on this drawing retained by the Architect.

No.	Date	Dwn	Chk	App	Revision or reason for issue
-	06/01/17	SA	SH		Initial Issue

Client
Dr. Mohmod Fahdawi

create it studios
leave an impression
Create It Studios (NW) Ltd
Houldsworth Mill Business & Art Centre
Houldsworth Street
Reddish, Stockport
SK5 6DA
info@createitstudios.co.uk

Project Title
26 Spring Bridge Road

Scale / North Point
1 : 100

Drawing Title
Existing Elevations

Drawing Number
A1084(01)AP003

Revision
-

Drawing Status
Preliminary