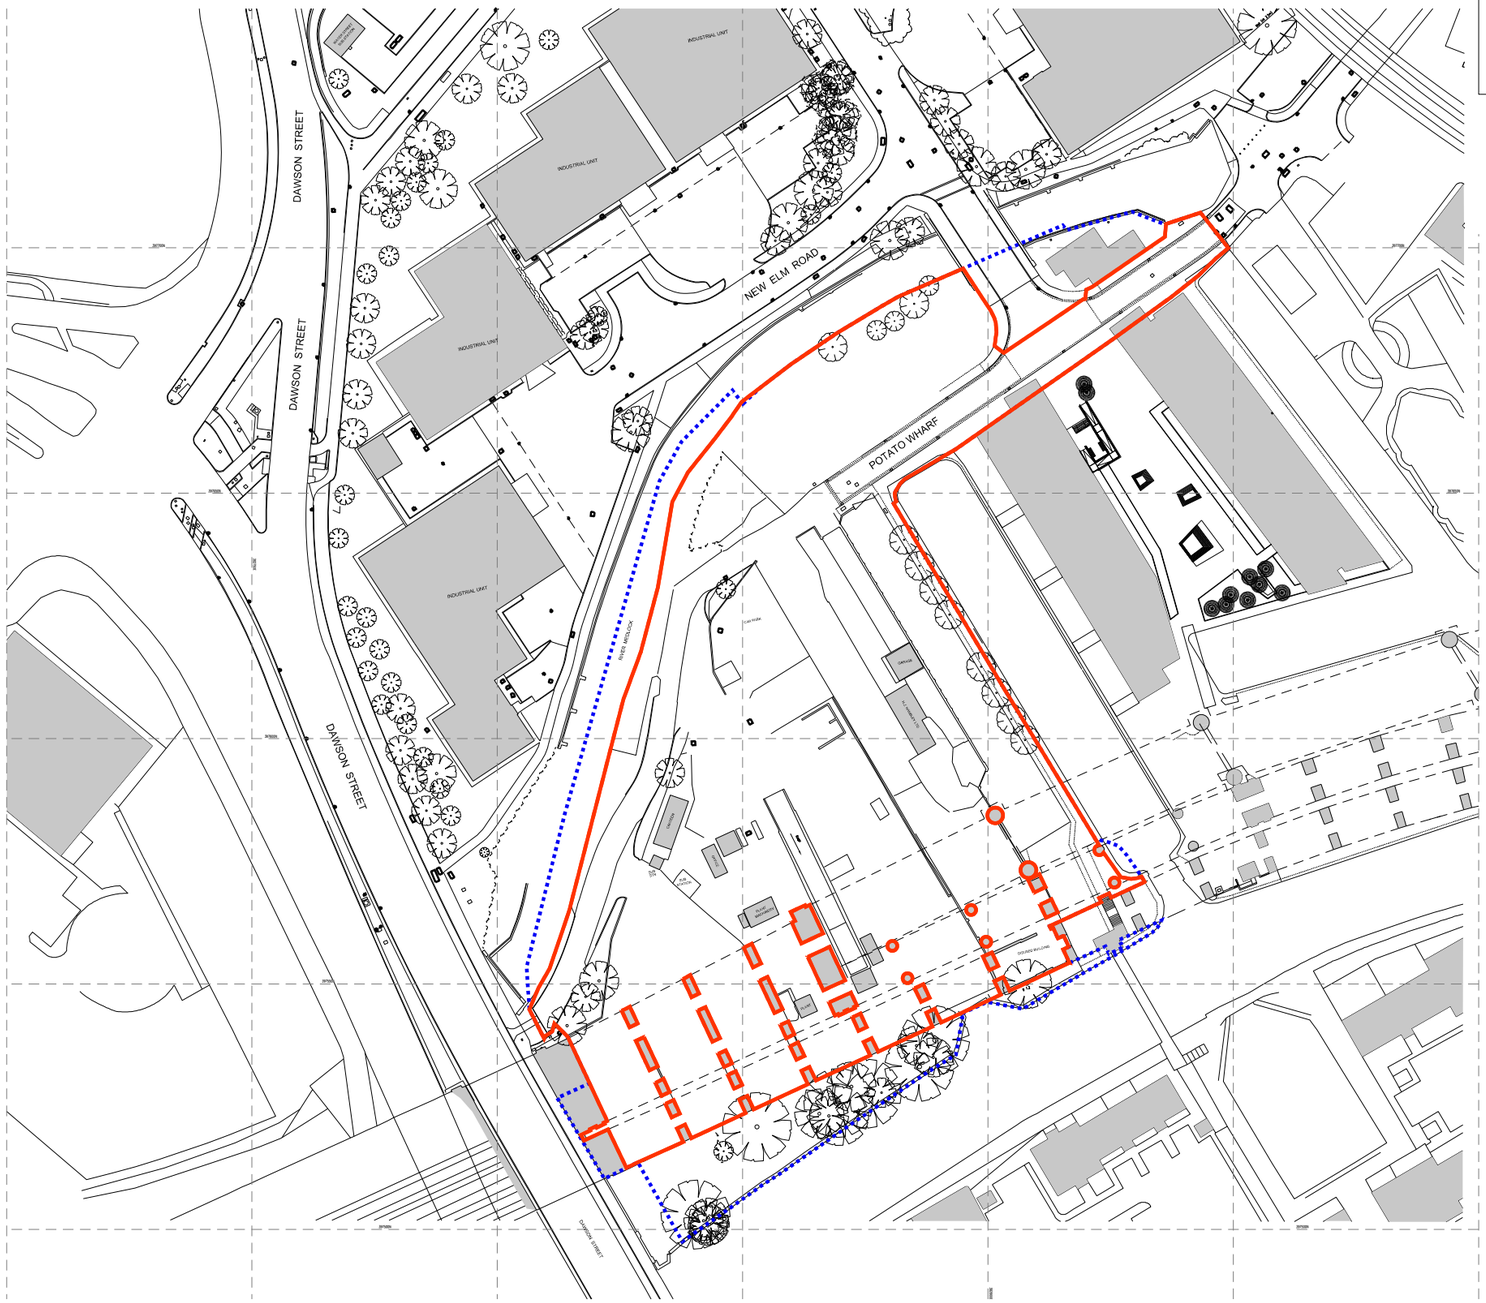
A3

Copyright of this drawing is vested in the Architect and it must not be copied or reproduced without consent. Figured dimensions only are to be taken from this drawing. All contractors must visit the site and be responsible for taking and checking all dimensions relative to their work. Weedon Partnership to be advised of any variation between drawings and site conditions.
DO NOT SCALE OFF THIS DRAWING ..... IF IN DOUBT ASK

NOTES

- Site information shown is based on information provided by others and subject to further site surveys and site investigations
- Any discrepancies found on this drawing are to be queried / raised with the relevant people - CHECK & ASK
- Ownership is based on land registry titles - MAN 91135 & MAN152218. These are subject to the standard Land Registry accompanying notes


DAWSON STREET
DAWSON STREET
DAWSON STREET
NEW ELM ROAD
POTATO WHARF
INDUSTRIAL UNIT
INDUSTRIAL UNIT
INDUSTRIAL UNIT
INDUSTRIAL UNIT
NEW WORCESTER
OFFICE
WORKS
STORE
PUMP HOUSE
SUB STATION
TANK
OFFICE
TANK
TANK
TANK