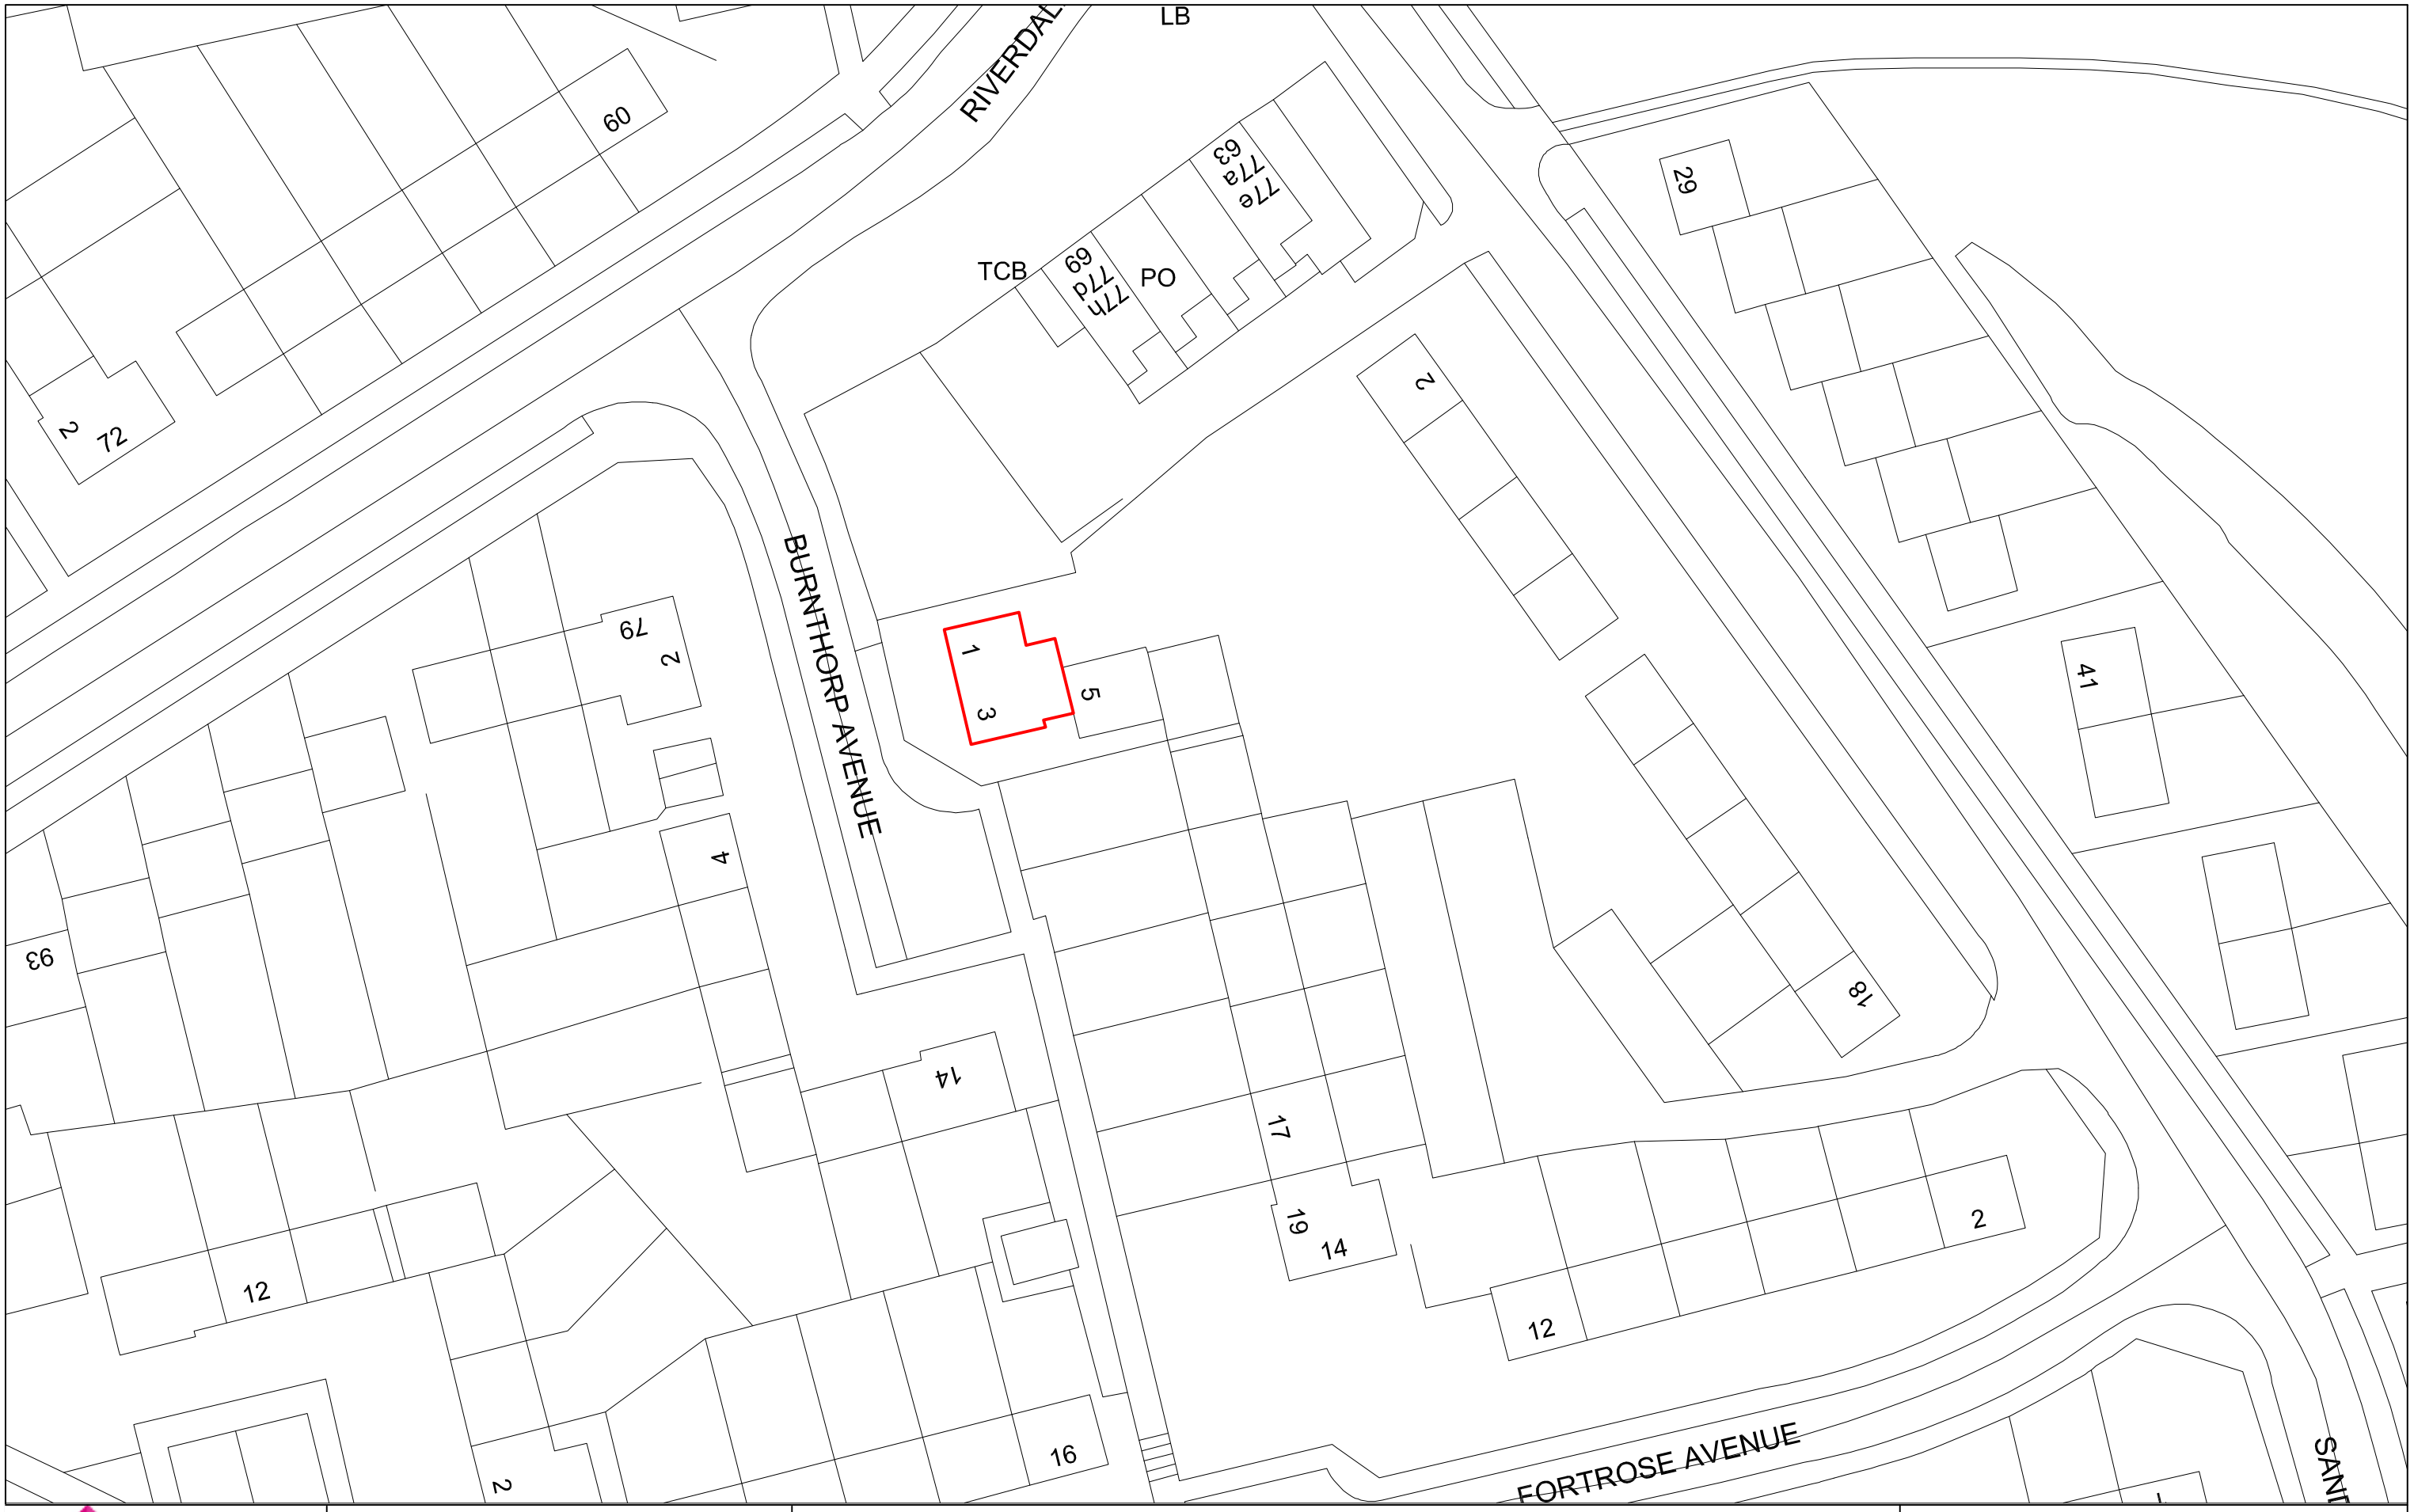

Northwards Housing
Norra Manchester's Council Homes

Northwards Housing Property Services
Hendham Vale Industrial Park
Unit 11, Vale Park Way
Manchester, M8 0AD

Project: ADAPTATION
Address: 3 BURNTHORPE AVENUE

TYPE: 3024LGB

DRAWING TITLE: Site Plan

Scale: 1: 500 | Date: DEC 2016 | Drawn By: RJB