


EXISTING PROPOSED

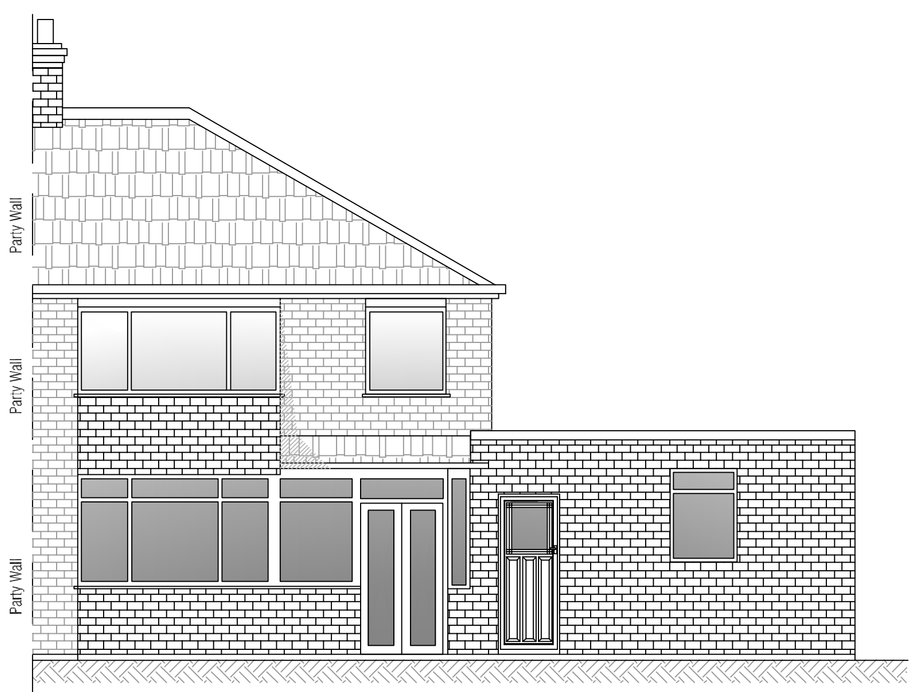


EXISTING FRONT ELEVATION 1:50 @ A1
(SLADE HALL ROAD ELEVATION)

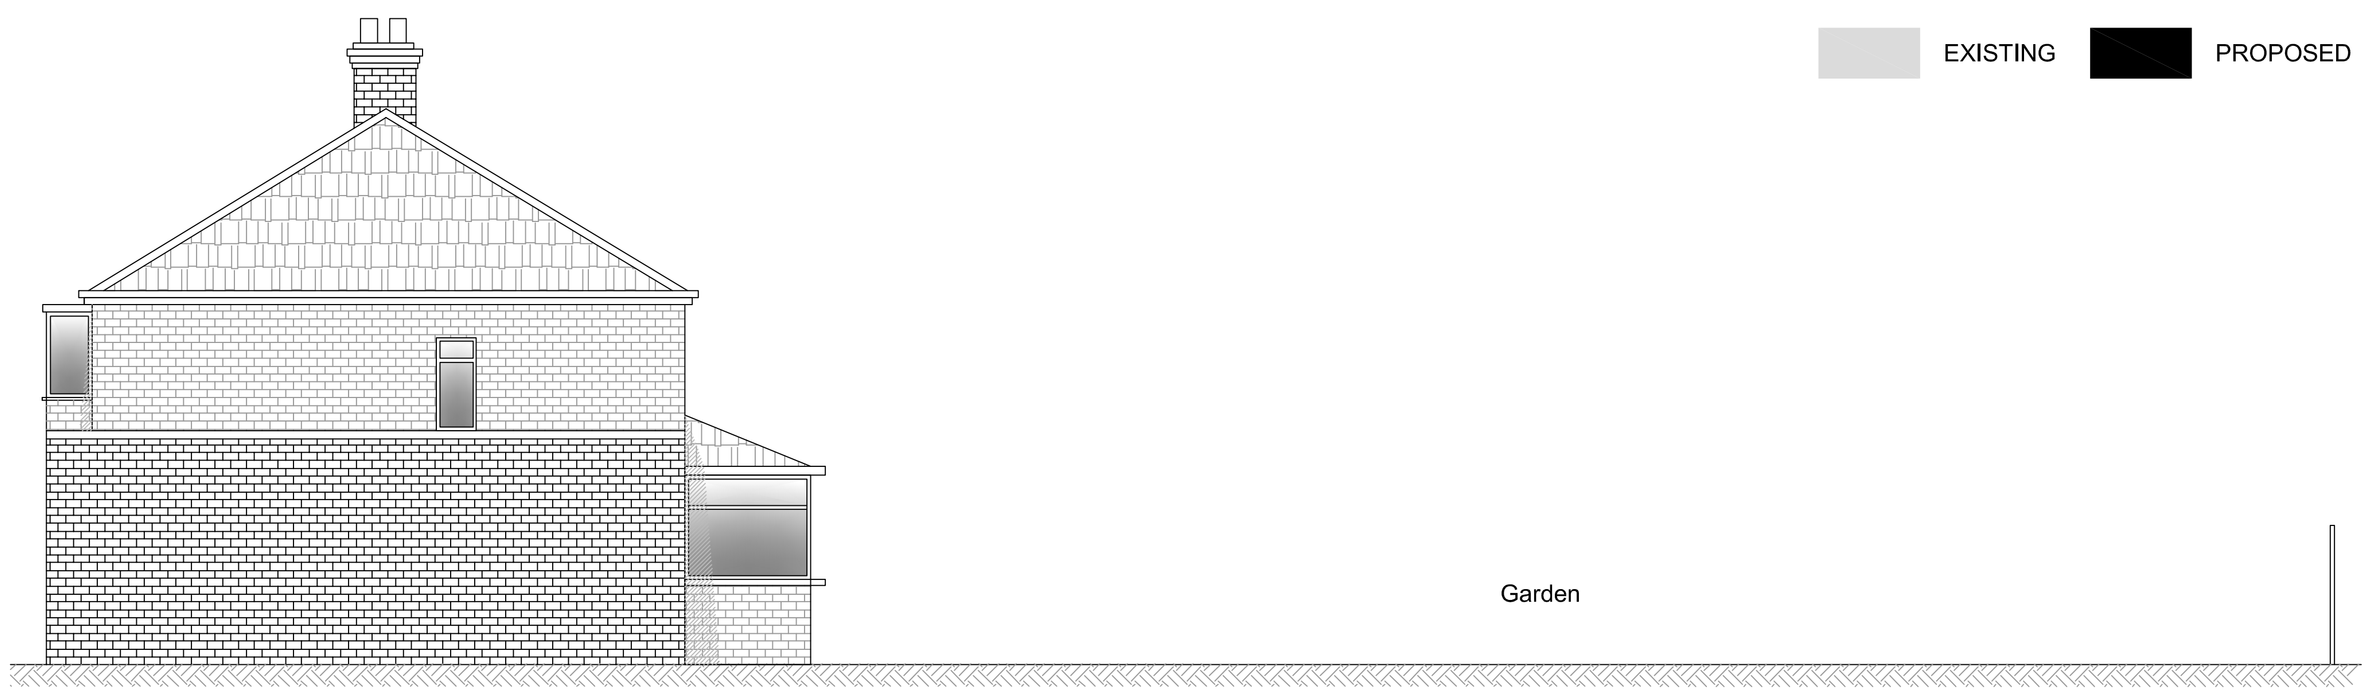


EXISTING SIDE ELEVATION 1:50 @ A1
(PARK ELEVATION)

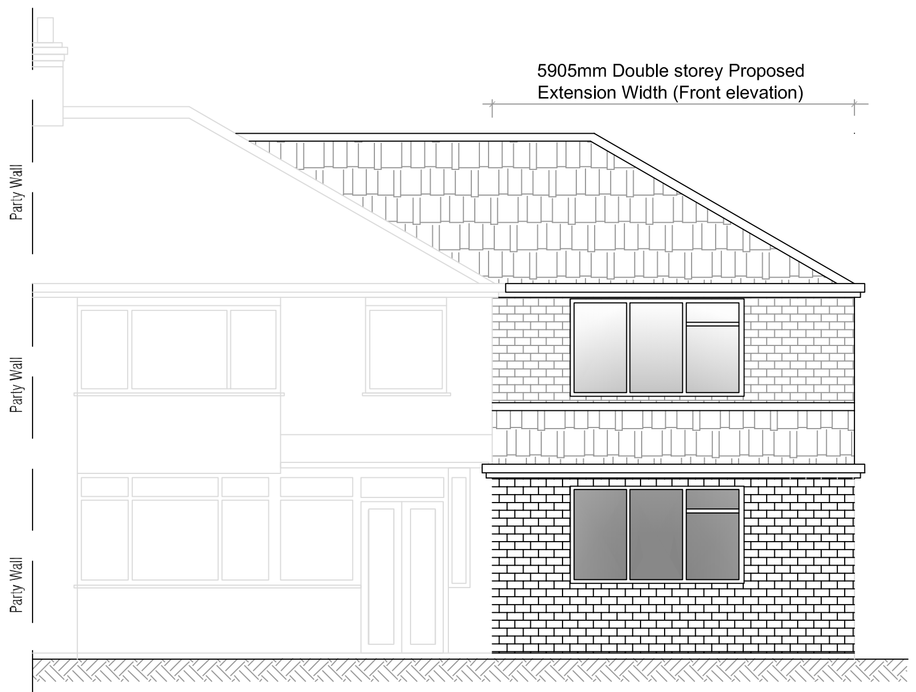


PROPOSED FRONT ELEVATION 1:50 @ A1
(SLADE HALL ROAD ELEVATION)

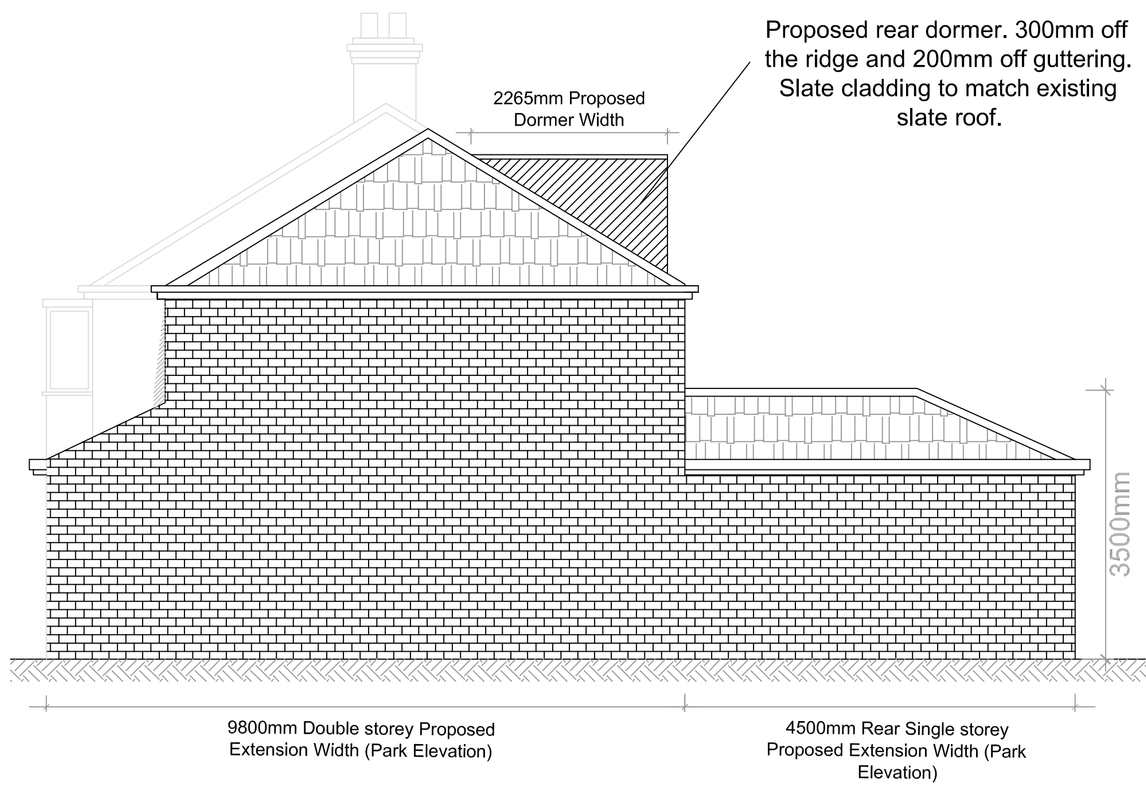


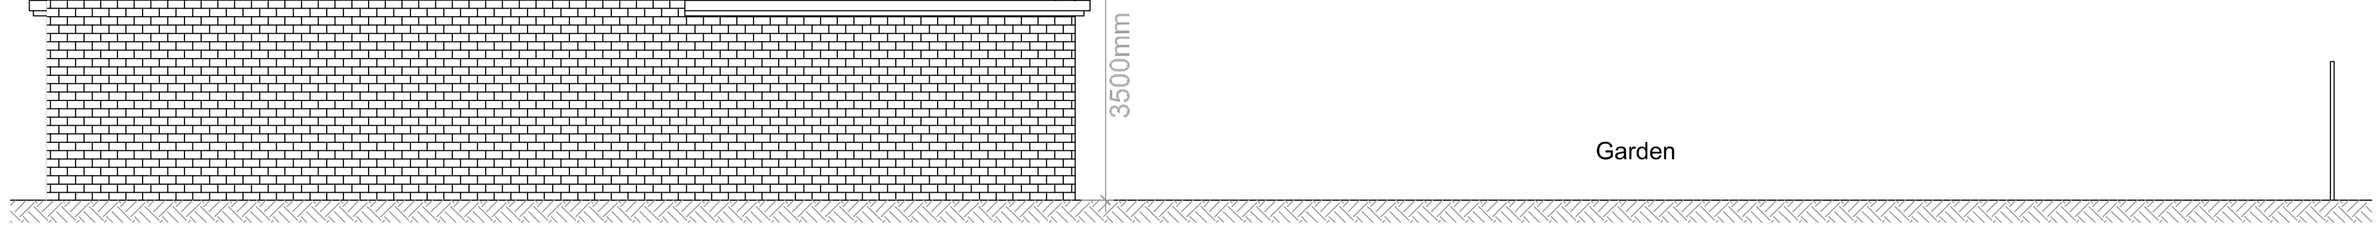

PROPOSED SIDE ELEVATION 1:50 @ A1
(PARK ELEVATION)

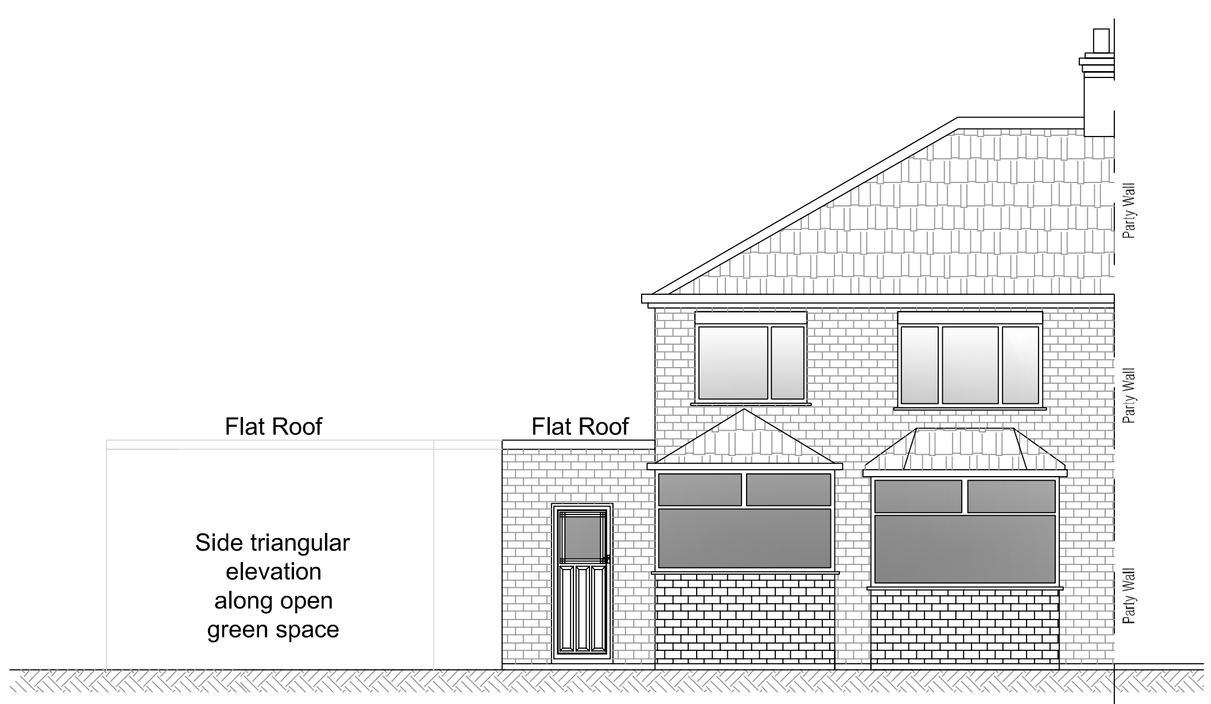

EXISTING REAR ELEVATION 1:50 @ A1
(GARDEN ELEVATION)

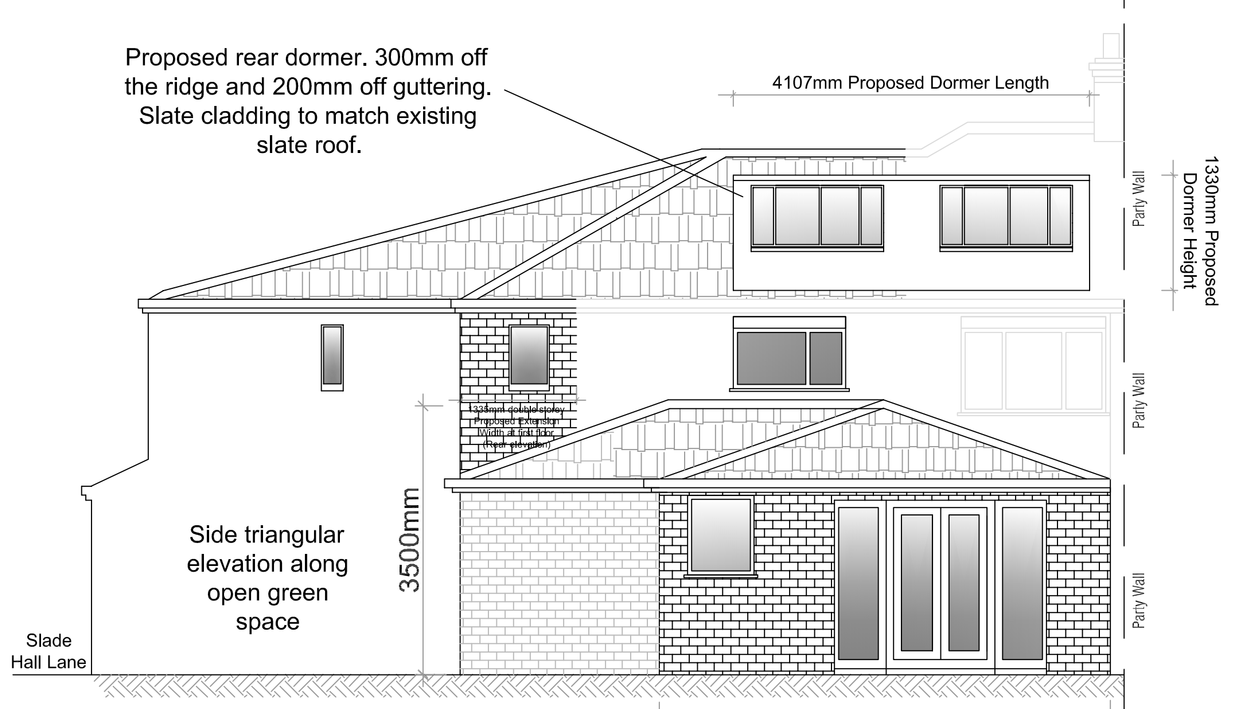

PROPOSED REAR ELEVATION 1:50 @ A1
(GARDEN ELEVATION)

Archi-Plan Services

Archi-plan services : www.archi-planservices.co.uk : 07912058810

Rev.	Revision details	By	Chk.	App.	Date
b	Side window on proposed first floor removed incl. change of roof to hipped end.	MZ	MZ		22.12.16

NOTE TO CONTRACTOR: DO NOT SCALE FROM THIS DRAWING

Client

2 SLADE HALL ROAD, LONGSIGHT.

Project

DOUBLE SIDE EXTENSION & SINGLE STOREY REAR EXTENSION INCL. GABLE WALL & REAR DORMER.

Title

EXISTING & PROPOSED ELEVATIONS

Drawn by	Date	Purpose of issue	Scale
	Dec.	PLANNING.	1:50 @ A1
Checked by	Date	Drawing No.	
Approved by	Date	BUILDING/26158192-C rev B	