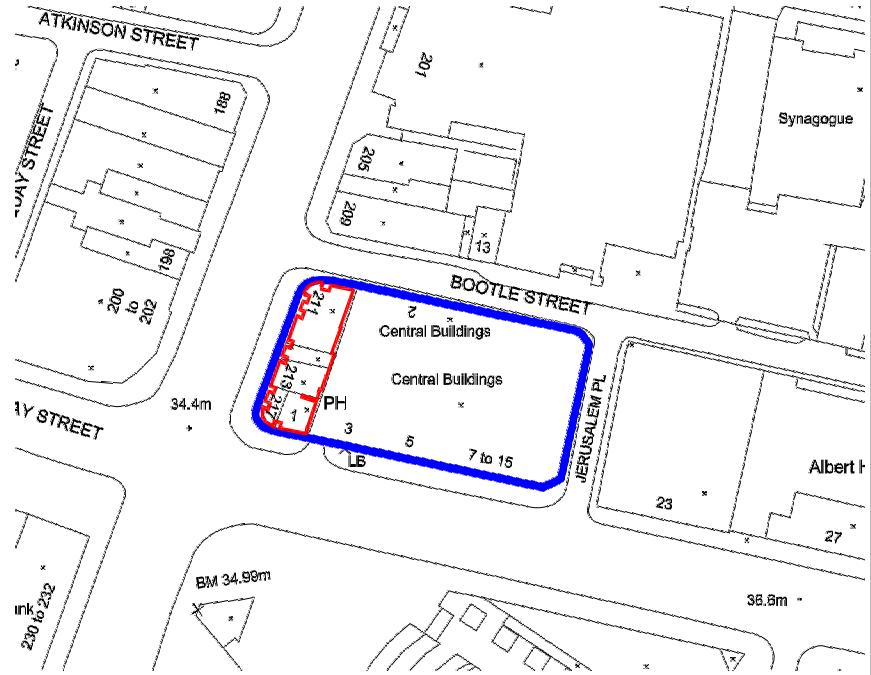

@(1:1250)

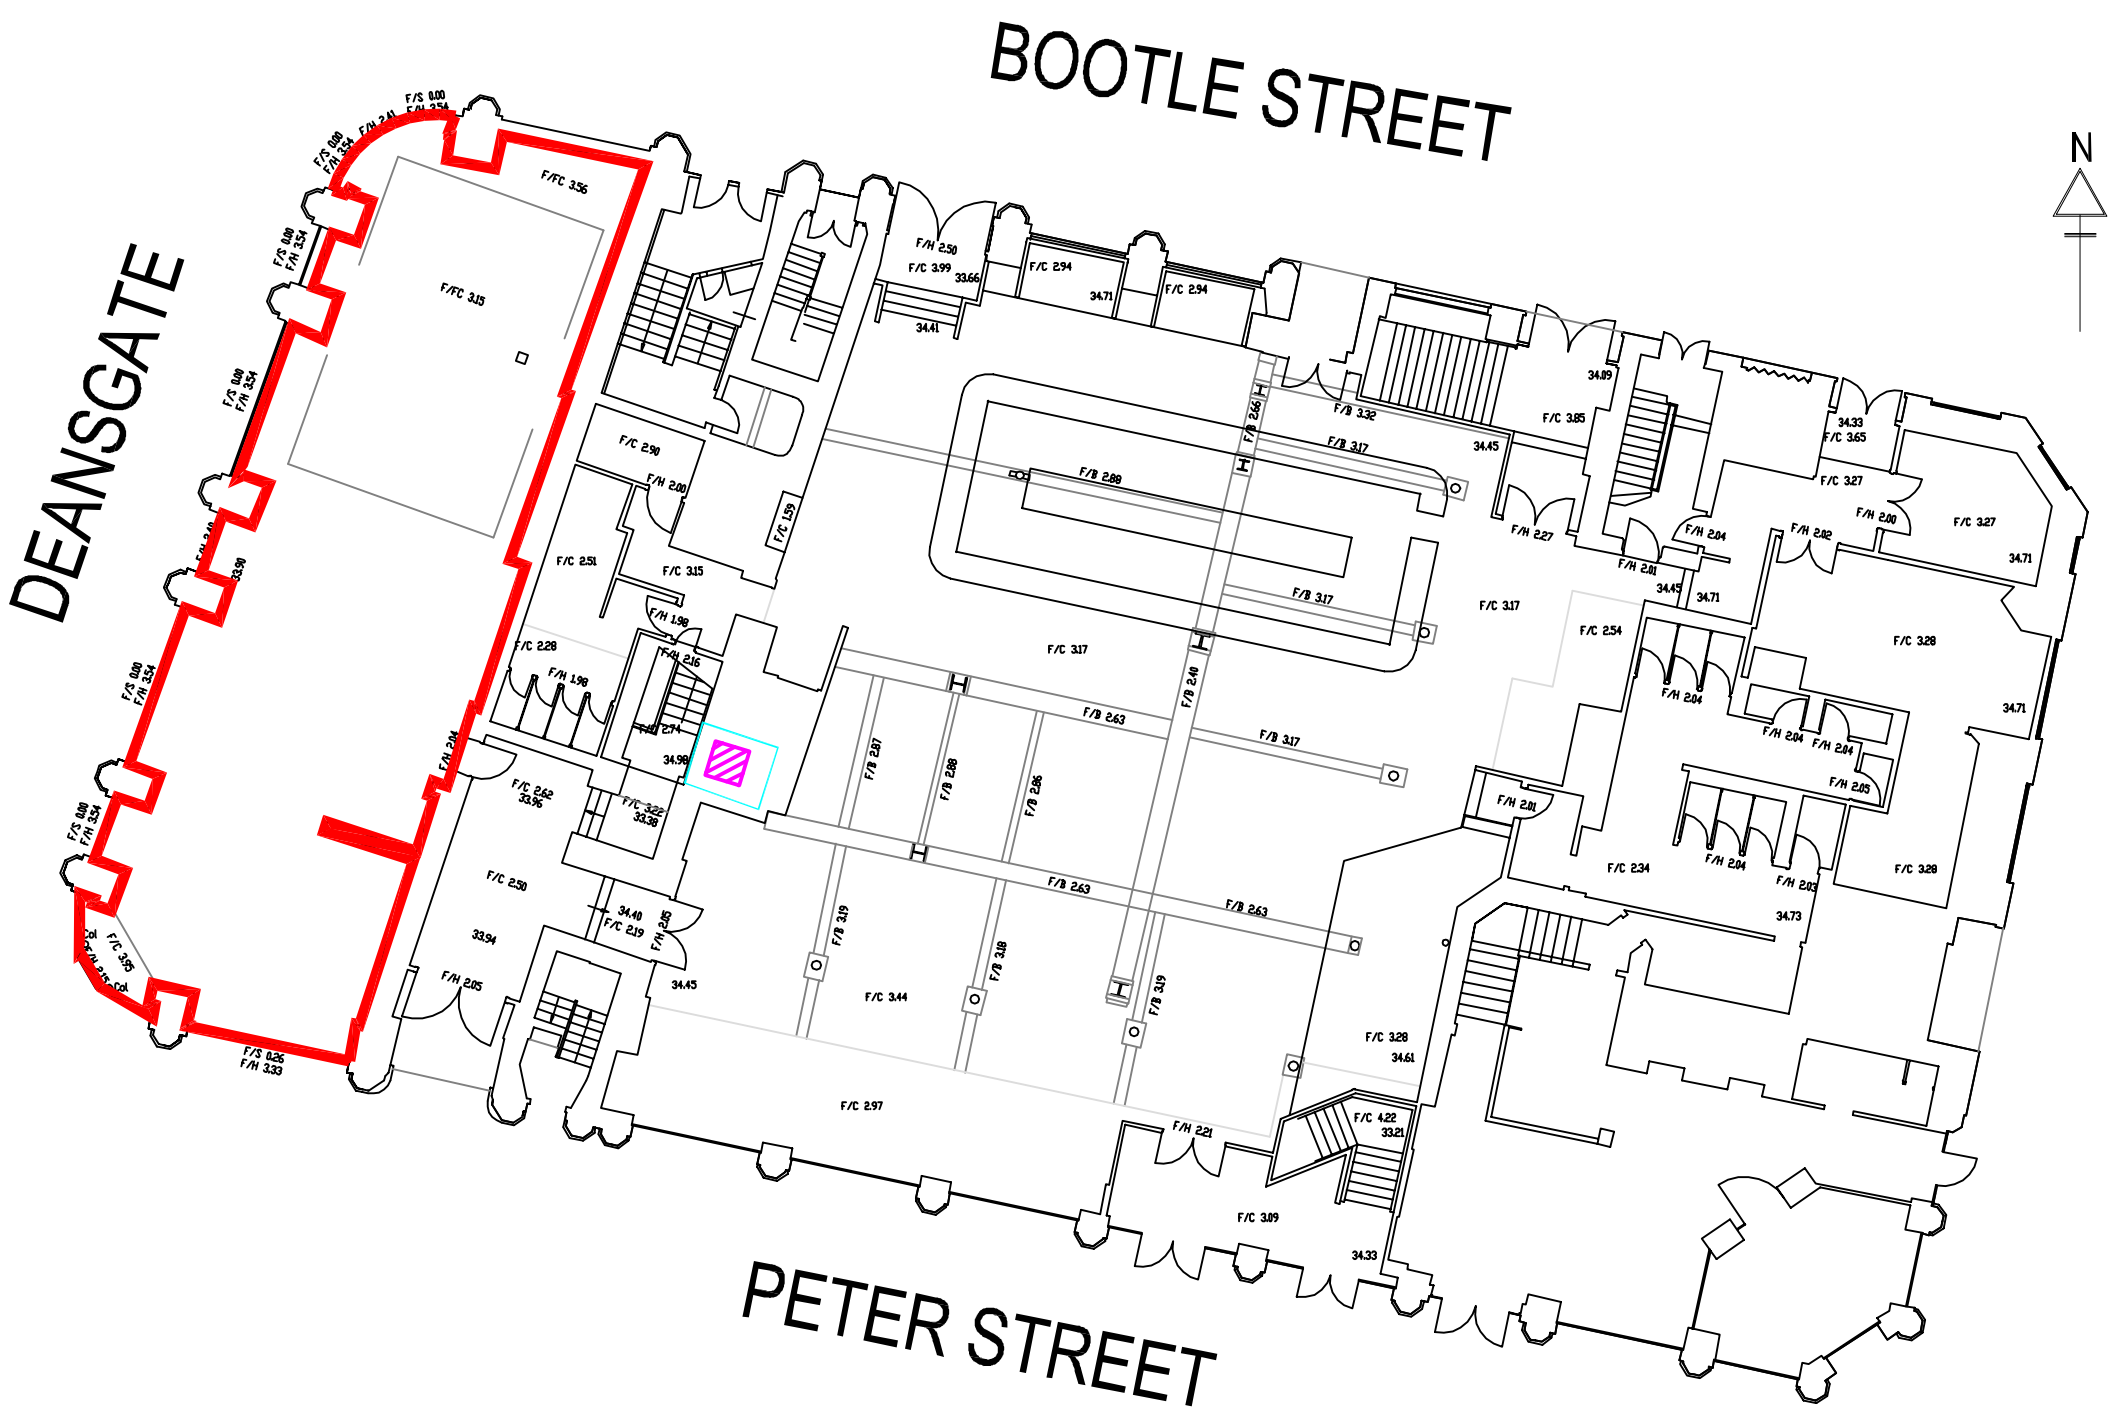

NOTE: HATCHING FOR ILLUSTRATIVE PURPOSES ONLY UNLESS STATED WITHIN THE TENDER DOCUMENTS.

The contractor is to check all dimensions and conditions on site before commencing. DO NOT SCALE – USE FIGURED DIMENSIONS ONLY. This drawing is confidential & is the property of Bruntwood Limited. It must not be disclosed to any third party, copied or lent without prior written consent.

KEY

- Overall Building Demise
- Proposed Demise
- Proposed ventilation route
- General Location of Redundant Lift Shaft

REVISION DATE NOTES

FOR INFORMATION

Building: South Central			
Customer: Bruntwood			
Title: Ventilation Location			
Scale: 1:200	Drawn: DJ	Checked: CE	PaperSize: A3
Floor Num: Ground		Date: 31.10.16	
Drawing Number: 3338-1812-02			Revision: -

thedesignstudio

bruntwood

Bruntwood Limited, York House
York Street, Manchester.
M2 3 BB
Tel: 0181 237 3883
Fax: 0181 237 1779

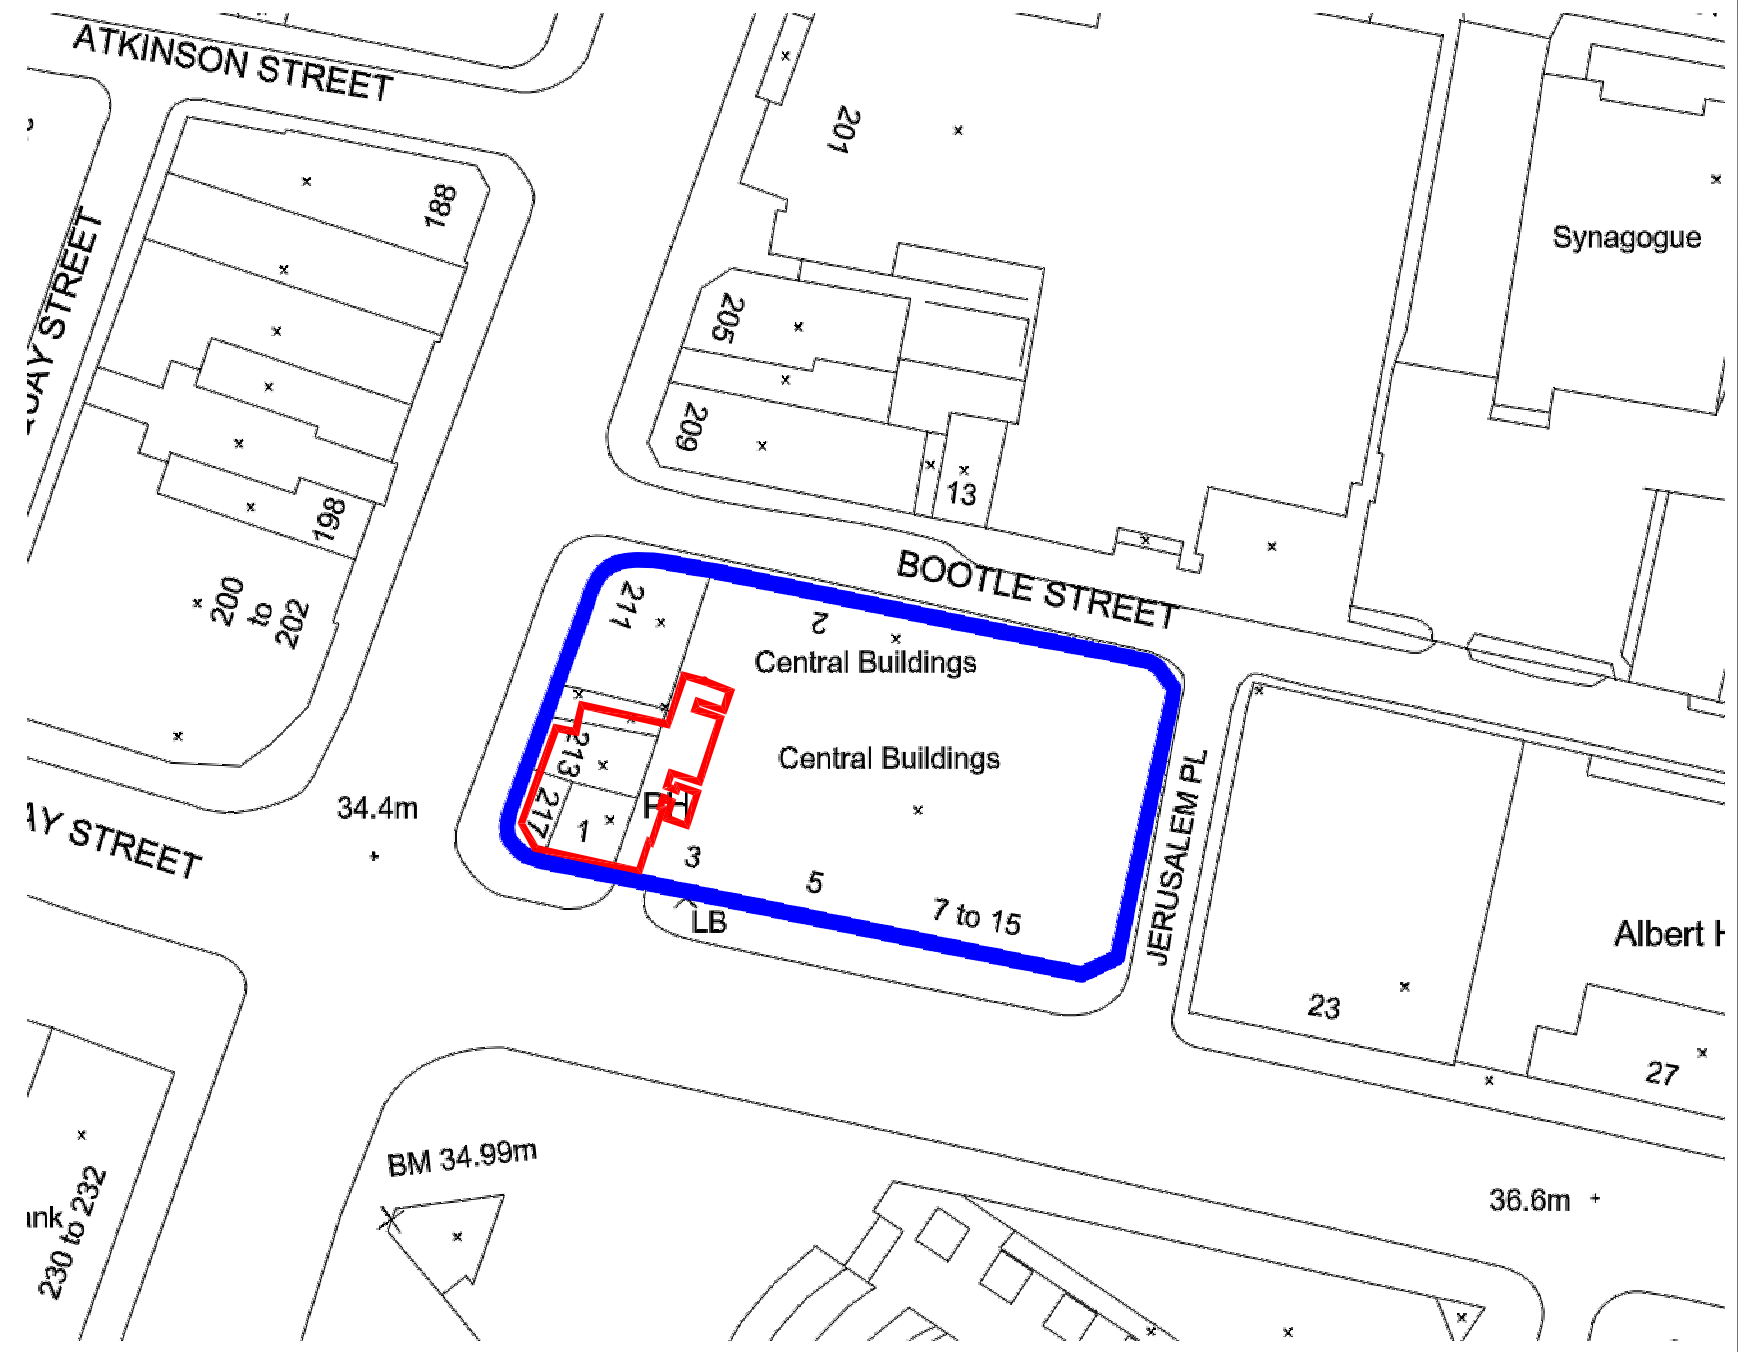

@(1:1250)

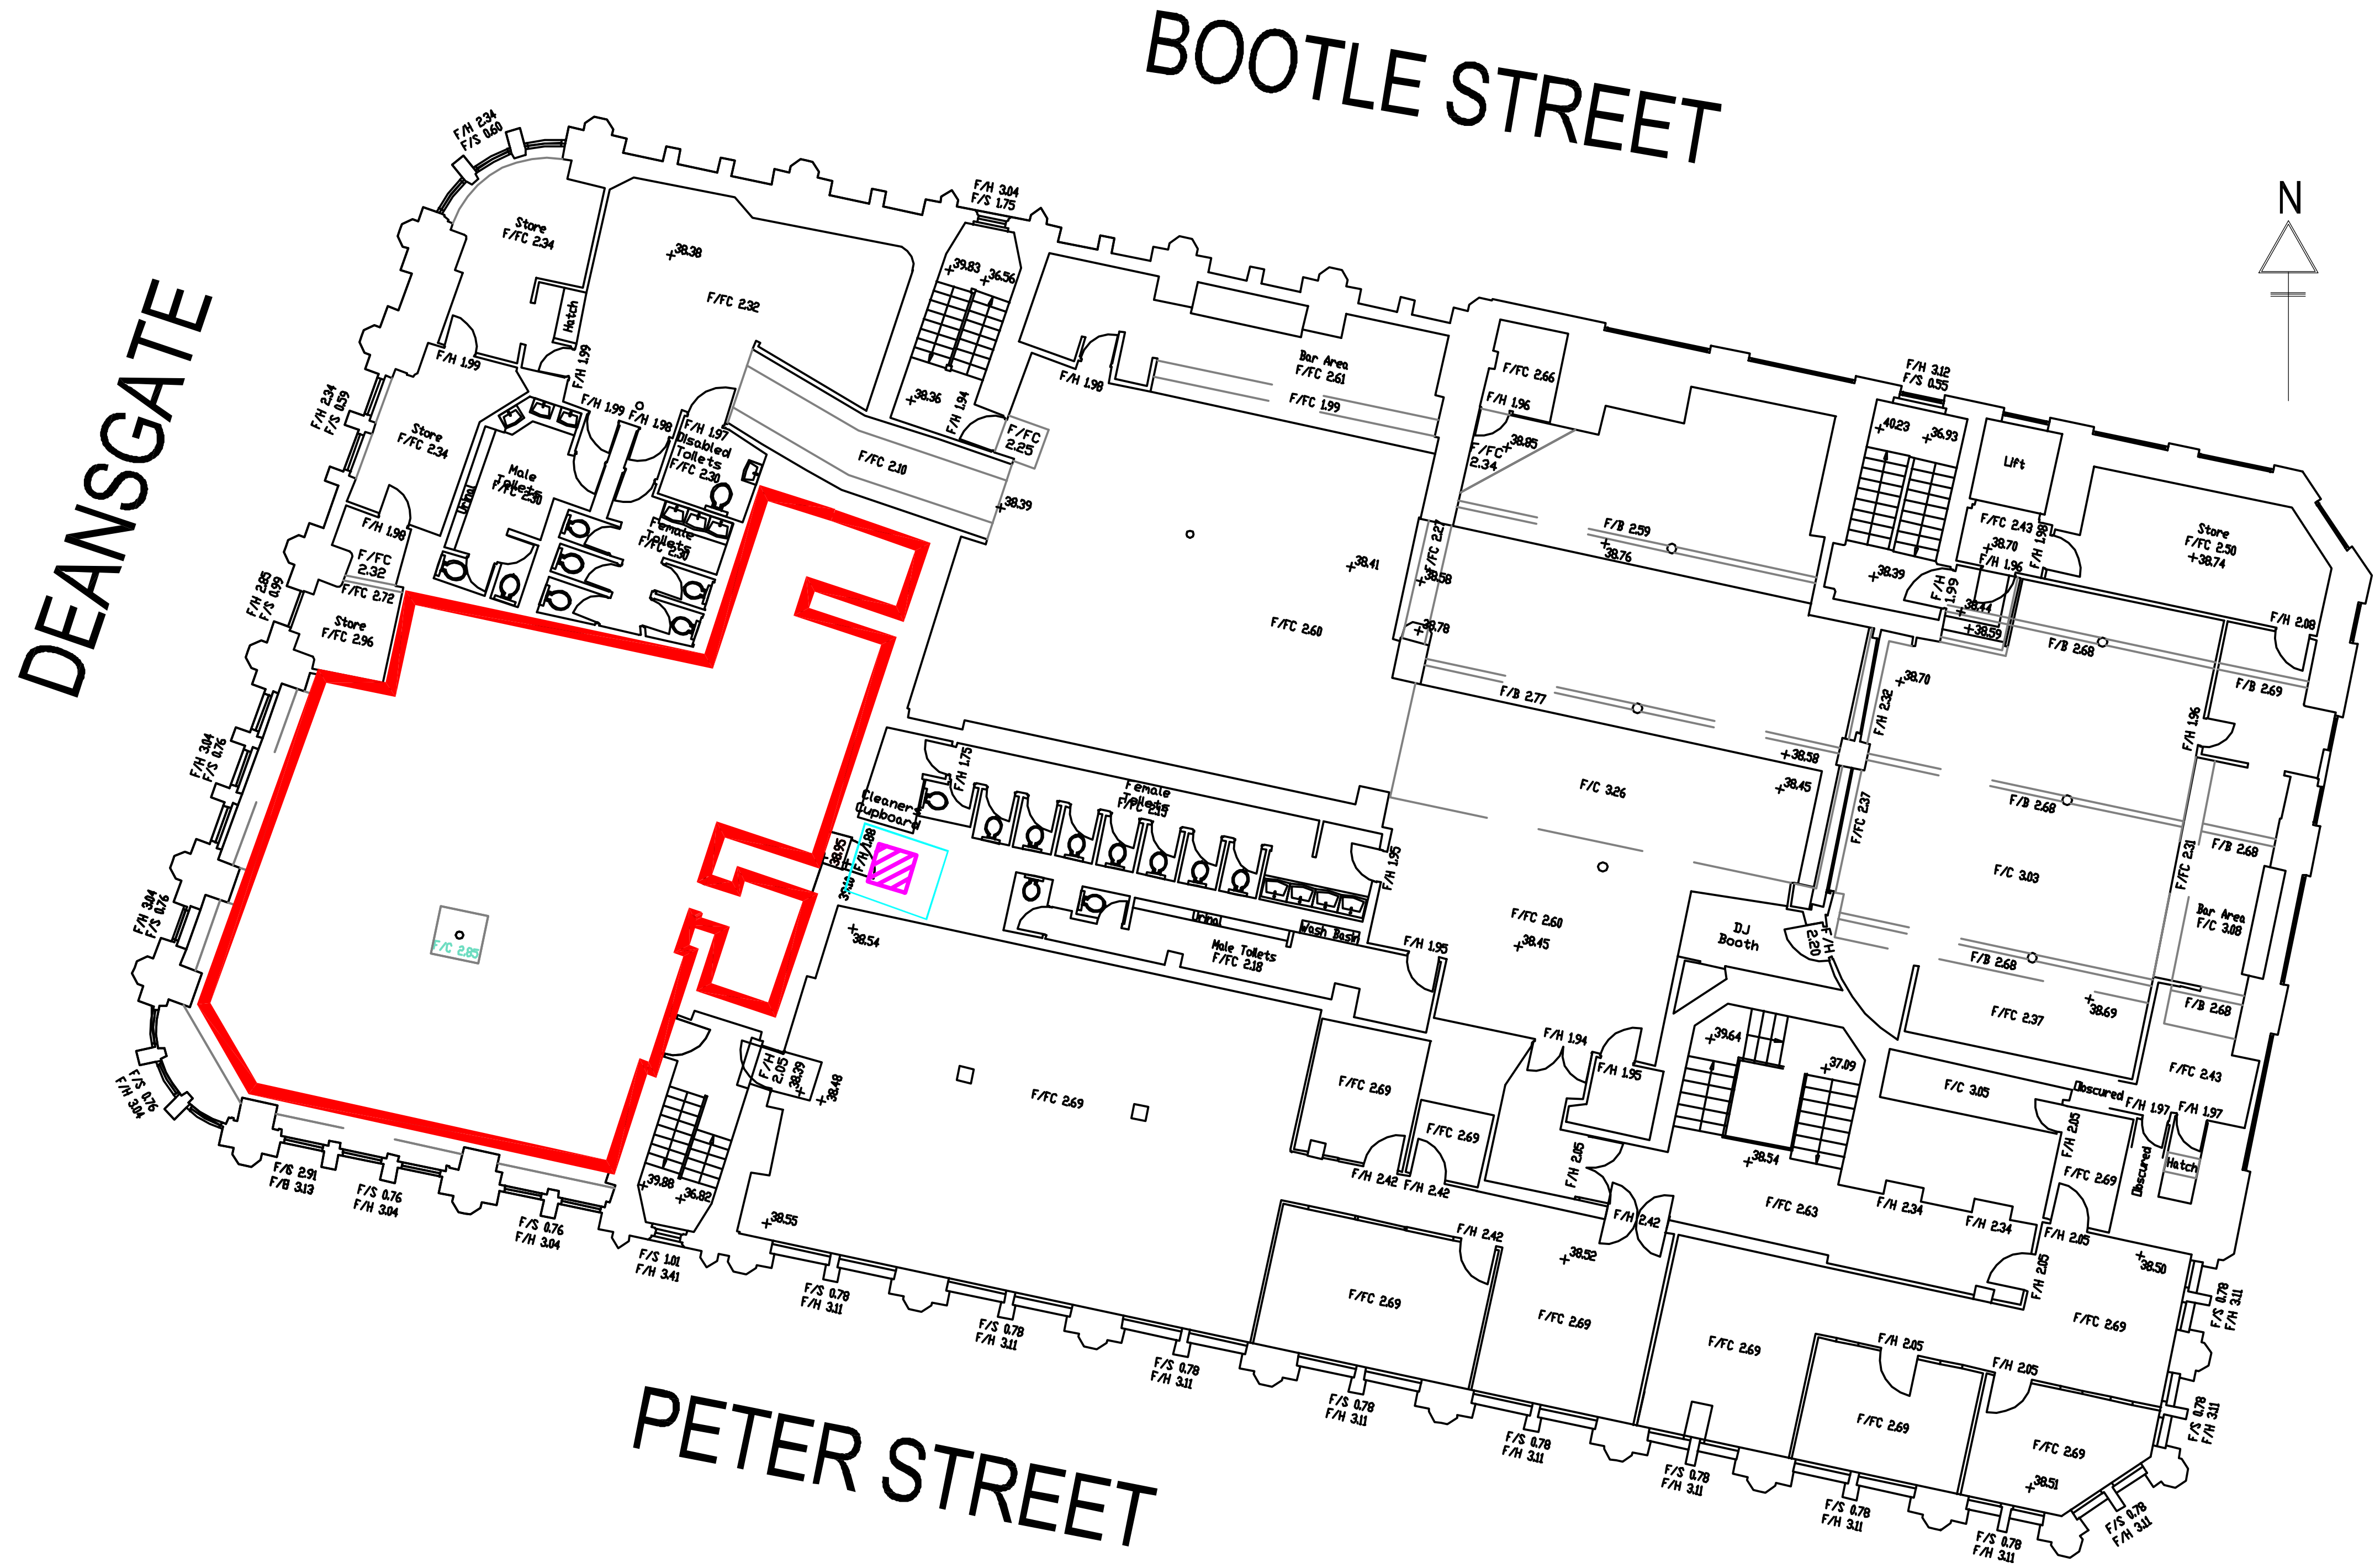

NOTE: HATCHING FOR ILLUSTRATIVE PURPOSES ONLY UNLESS STATED WITHIN THE TENDER DOCUMENTS.
The contractor is to check all dimensions and conditions on site before commencing. DO NOT SCALE – USE FIGURED DIMENSIONS ONLY. This drawing is confidential & is the property of Bruntwood Limited. It must not be disclosed to any third party, copied or lent without prior written consent.

KEY

- Overall Building Demise
- Proposed Demise
- Proposed ventilation route
- General Location of Redundant Lift Shaft

REVISION DATE NOTES

FOR INFORMATION

Building: South Central			
Customer: Bruntwood			
Title: Ventilation Location			
Scale: 1:200	Drawn: DJ	Checked: CE	PaperSize: A3
Floor Num: First		Date: 31.10.16	
Drawing Number: 3338-1812-03			Revision: -

thedesignstudio

bruntwood

Bruntwood Limited, York House
York Street, Manchester.
M2 3 BB
Tel: 0161 237 3883
Fax: 0161 237 1779

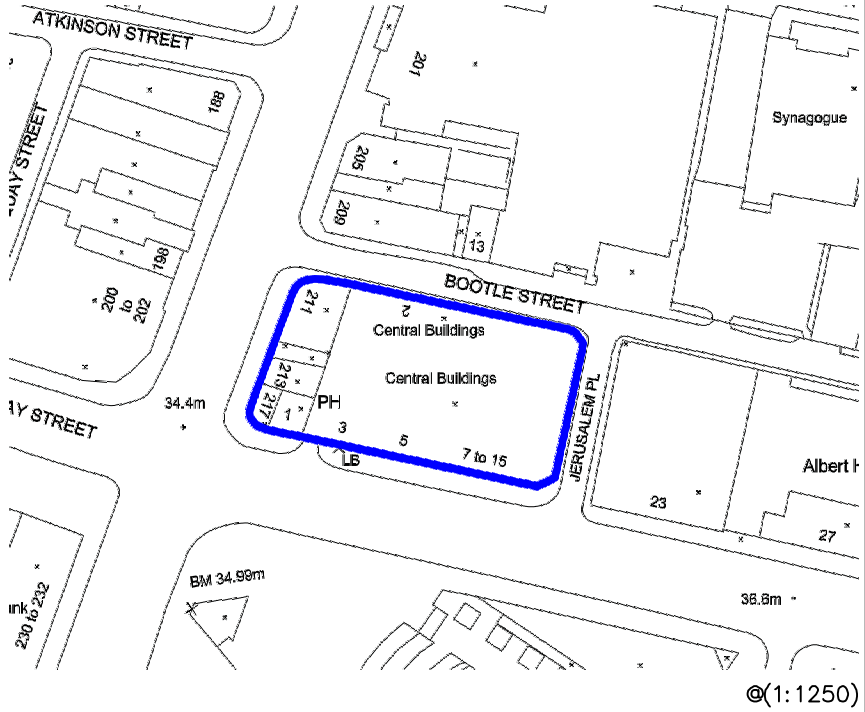

@(1:1250)

NOTE: HATCHING FOR ILLUSTRATIVE PURPOSES ONLY UNLESS STATED WITHIN THE TENDER DOCUMENTS.

The contractor is to check all dimensions and conditions on site before commencing. DO NOT SCALE – USE FIGURED DIMENSIONS ONLY. This drawing is confidential & is the property of Bruntwood Limited. It must not be disclosed to any third party, copied or lent without prior written consent.

KEY

- Overall Building Demise
- Proposed Demise
- Proposed ventilation route
- General Location of Redundant Lift Shaft

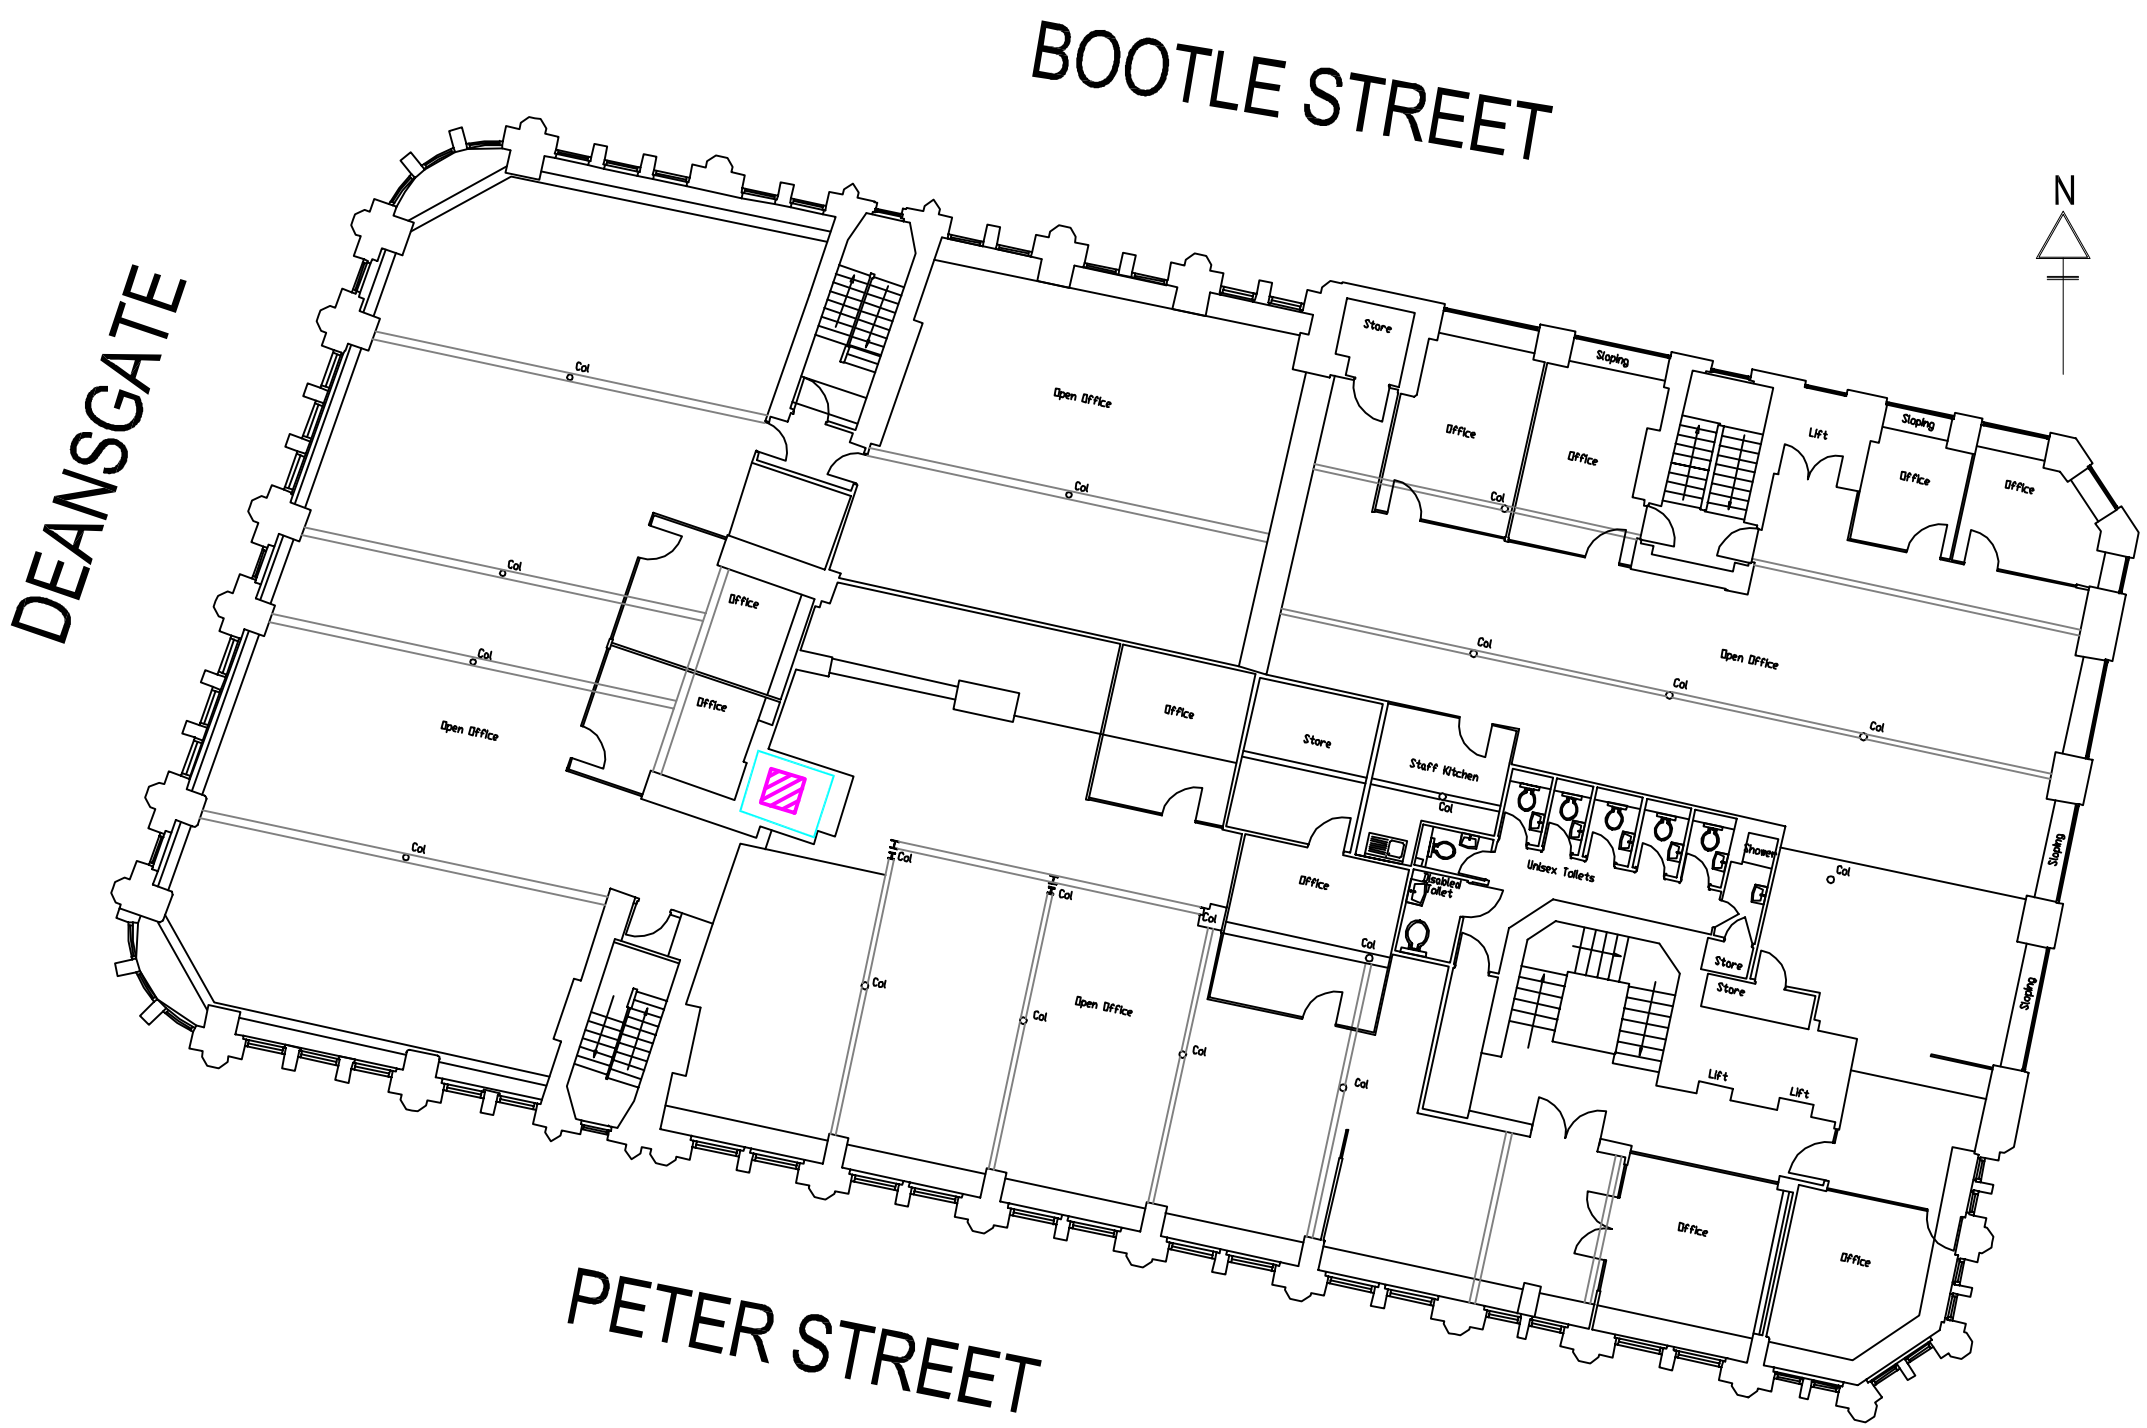

REVISION DATE NOTES

FOR INFORMATION

Building: South Central			
Customer: Bruntwood			
Title: Ventilation Location			
Scale: 1:200	Drawn: DJ	Checked: CE	PaperSize: A3
Floor Num: Second		Date: 31.10.16	
Drawing Number: 3338-1812-04			Revision: -

thedesignstudio

bruntwood

Bruntwood Limited, York House
York Street, Manchester.
M2 3 BB
Tel: 0181 237 3883
Fax: 0181 237 1779

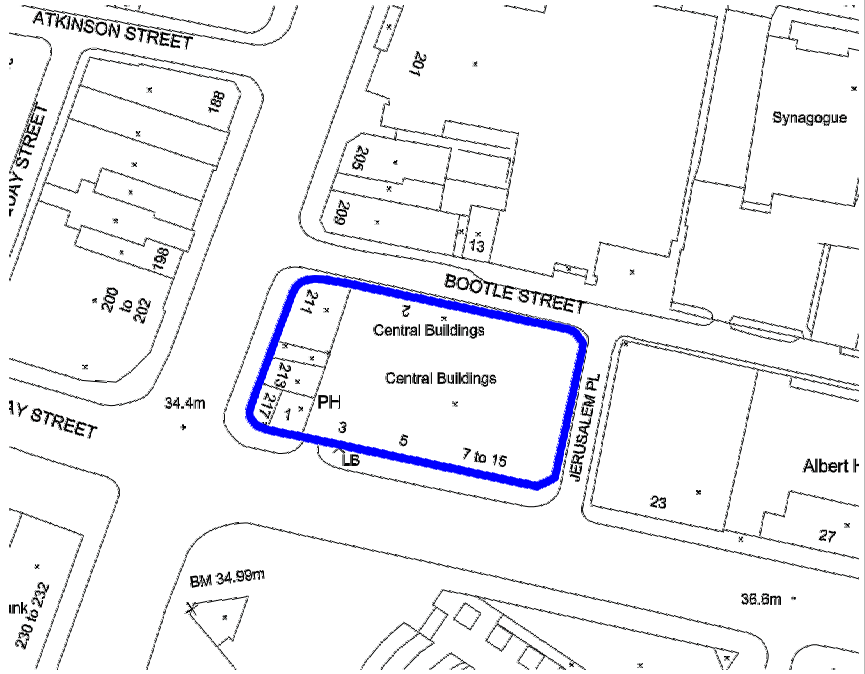

@(1:1250)

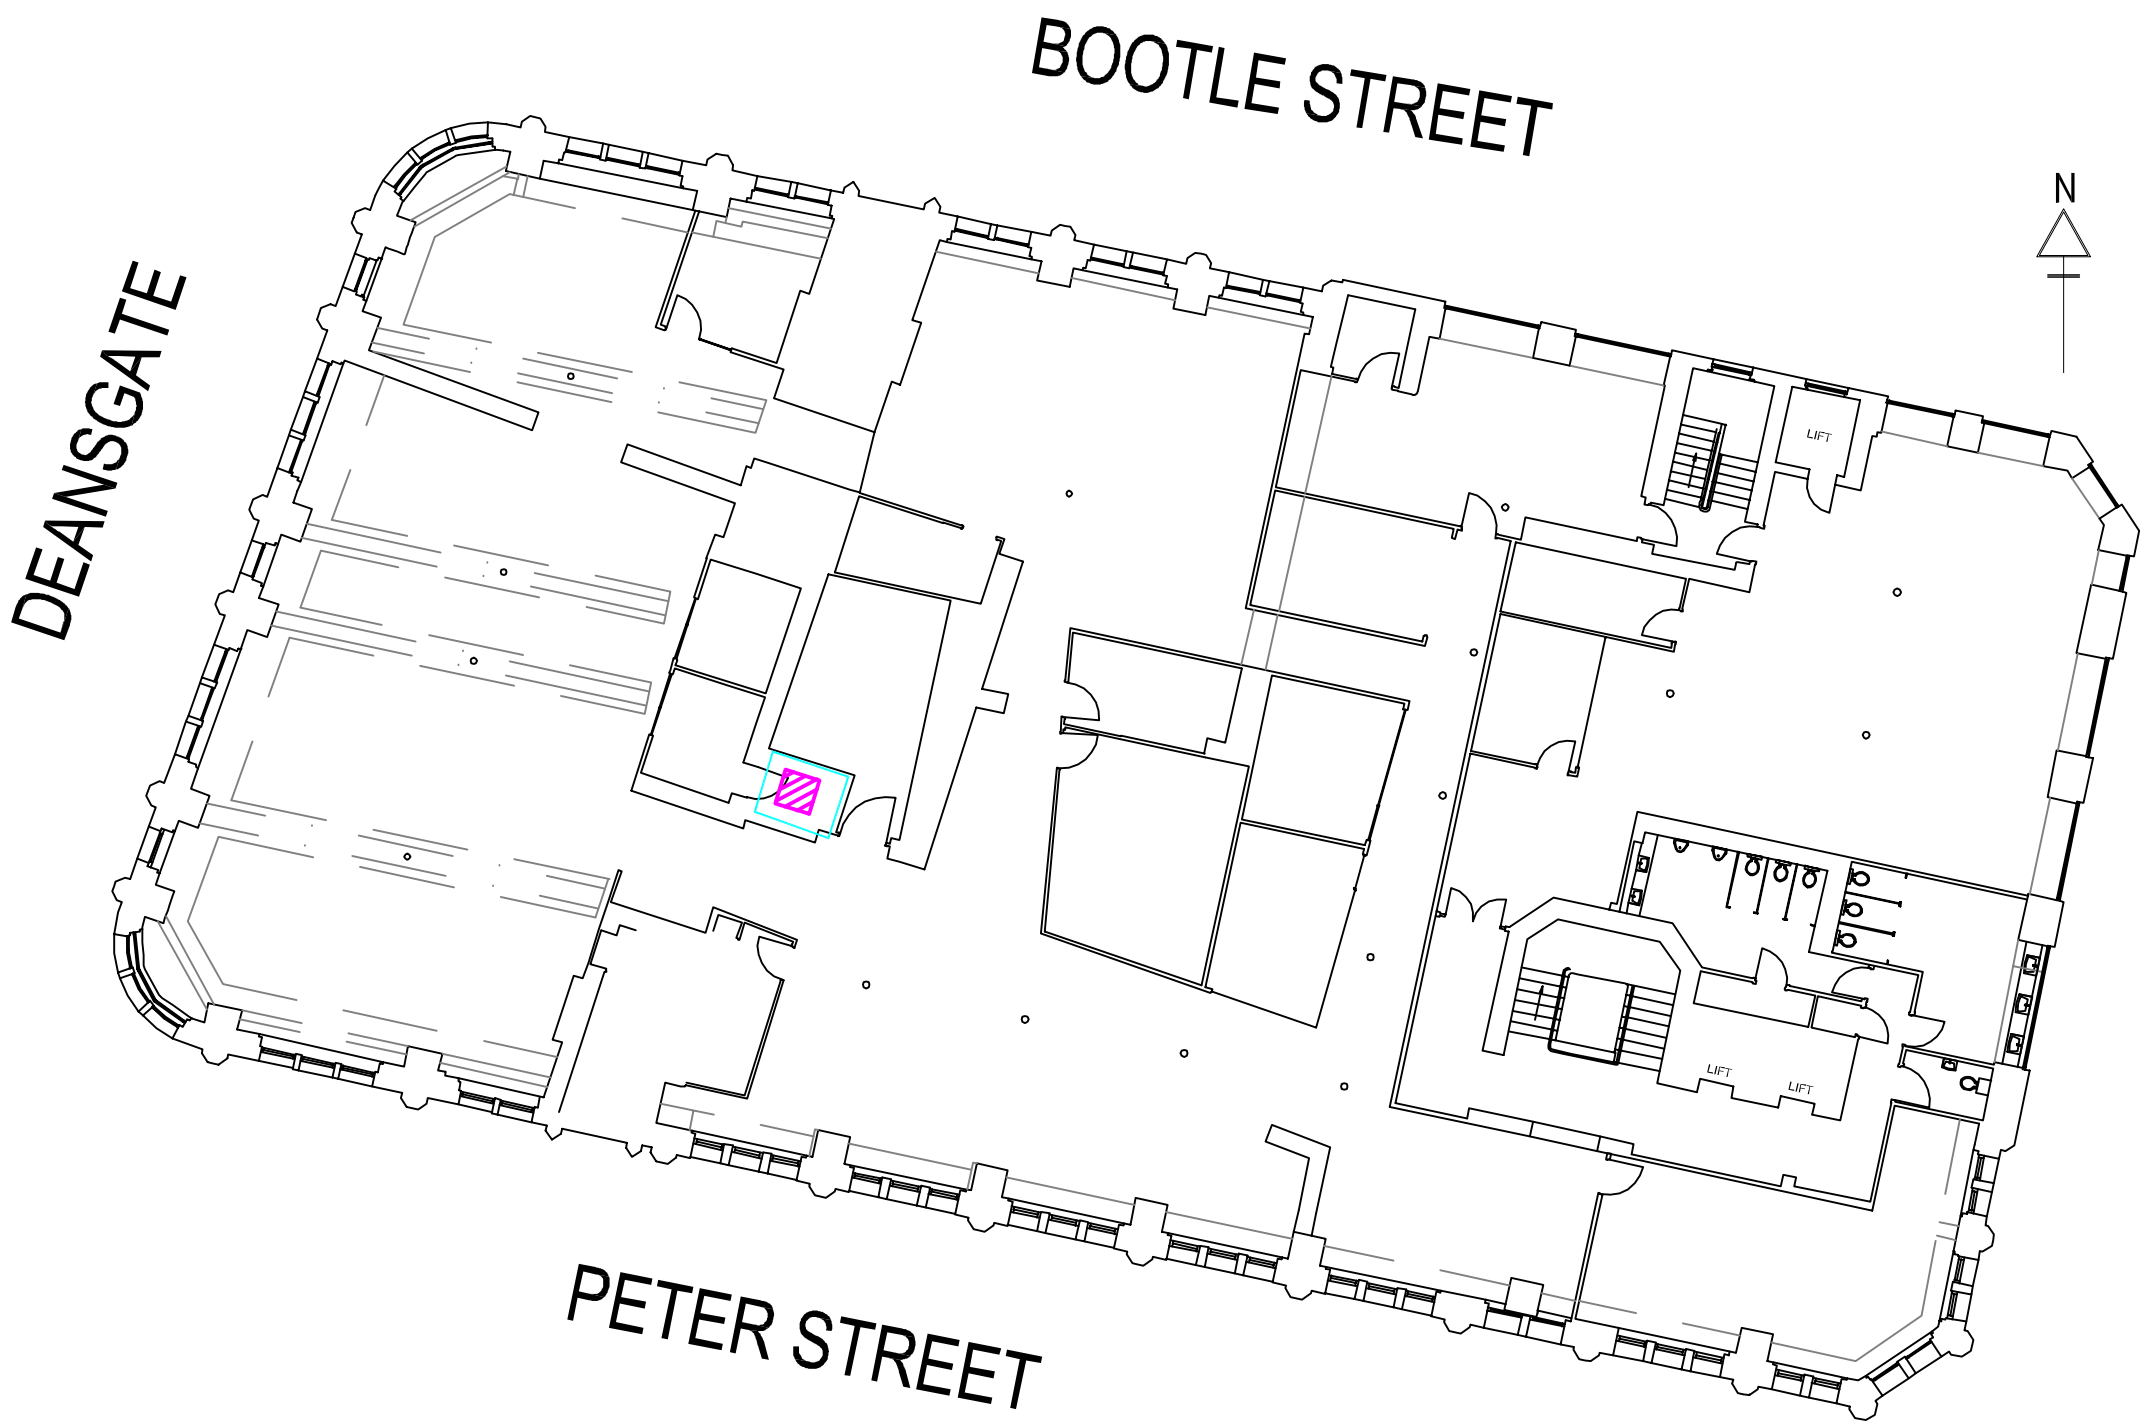

NOTE: HATCHING FOR ILLUSTRATIVE PURPOSES ONLY UNLESS STATED WITHIN THE TENDER DOCUMENTS.

The contractor is to check all dimensions and conditions on site before commencing. DO NOT SCALE – USE FIGURED DIMENSIONS ONLY. This drawing is confidential & is the property of Bruntwood Limited. It must not be disclosed to any third party, copied or lent without prior written consent.

KEY

- Overall Building Demise
- Proposed Demise
- Proposed ventilation route
- General Location of Redundant Lift Shaft

REVISION DATE NOTES

FOR INFORMATION

Building: South Central			
Customer: Bruntwood			
Title: Ventilation Location			
Scale: 1:200	Drawn: DJ	Checked: CE	PaperSize: A3
Floor Num: Third		Date: 31.10.16	
Drawing Number: 3338-1812-05			Revision: -

thedesignstudio

bruntwood

Bruntwood Limited, York House
York Street, Manchester.
M2 3 BB
Tel: 0161 237 3883
Fax: 0161 237 1779

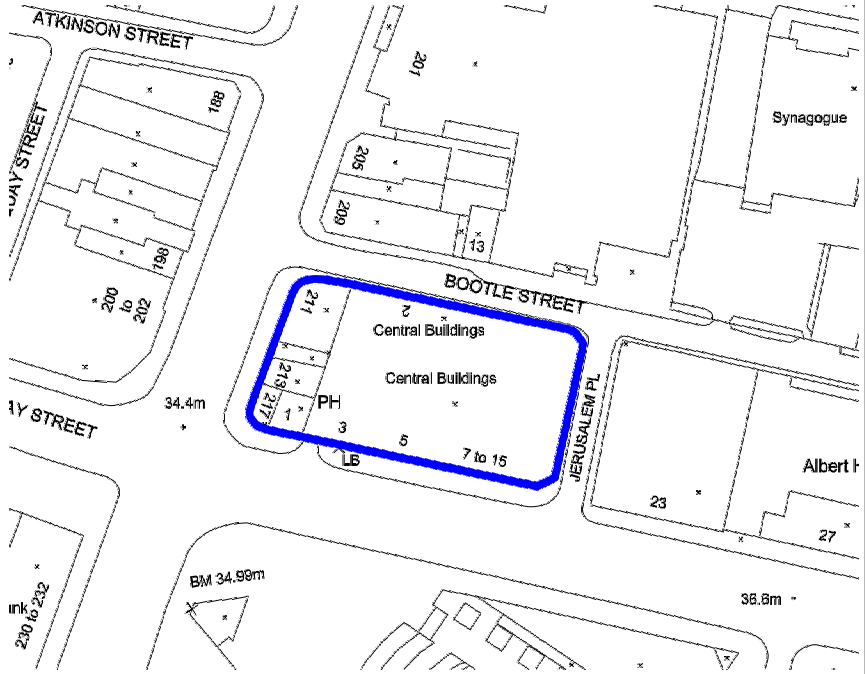

@(1:1250)

NOTE: HATCHING FOR ILLUSTRATIVE PURPOSES ONLY UNLESS STATED WITHIN THE TENDER DOCUMENTS.

The contractor is to check all dimensions and conditions on site before commencing. DO NOT SCALE – USE FIGURED DIMENSIONS ONLY. This drawing is confidential & is the property of Bruntwood Limited. It must not be disclosed to any third party, copied or lent without prior written consent.

KEY

- Overall Building Demise
- Proposed Demise
- Proposed ventilation route
- General Location of Redundant Lift Shaft

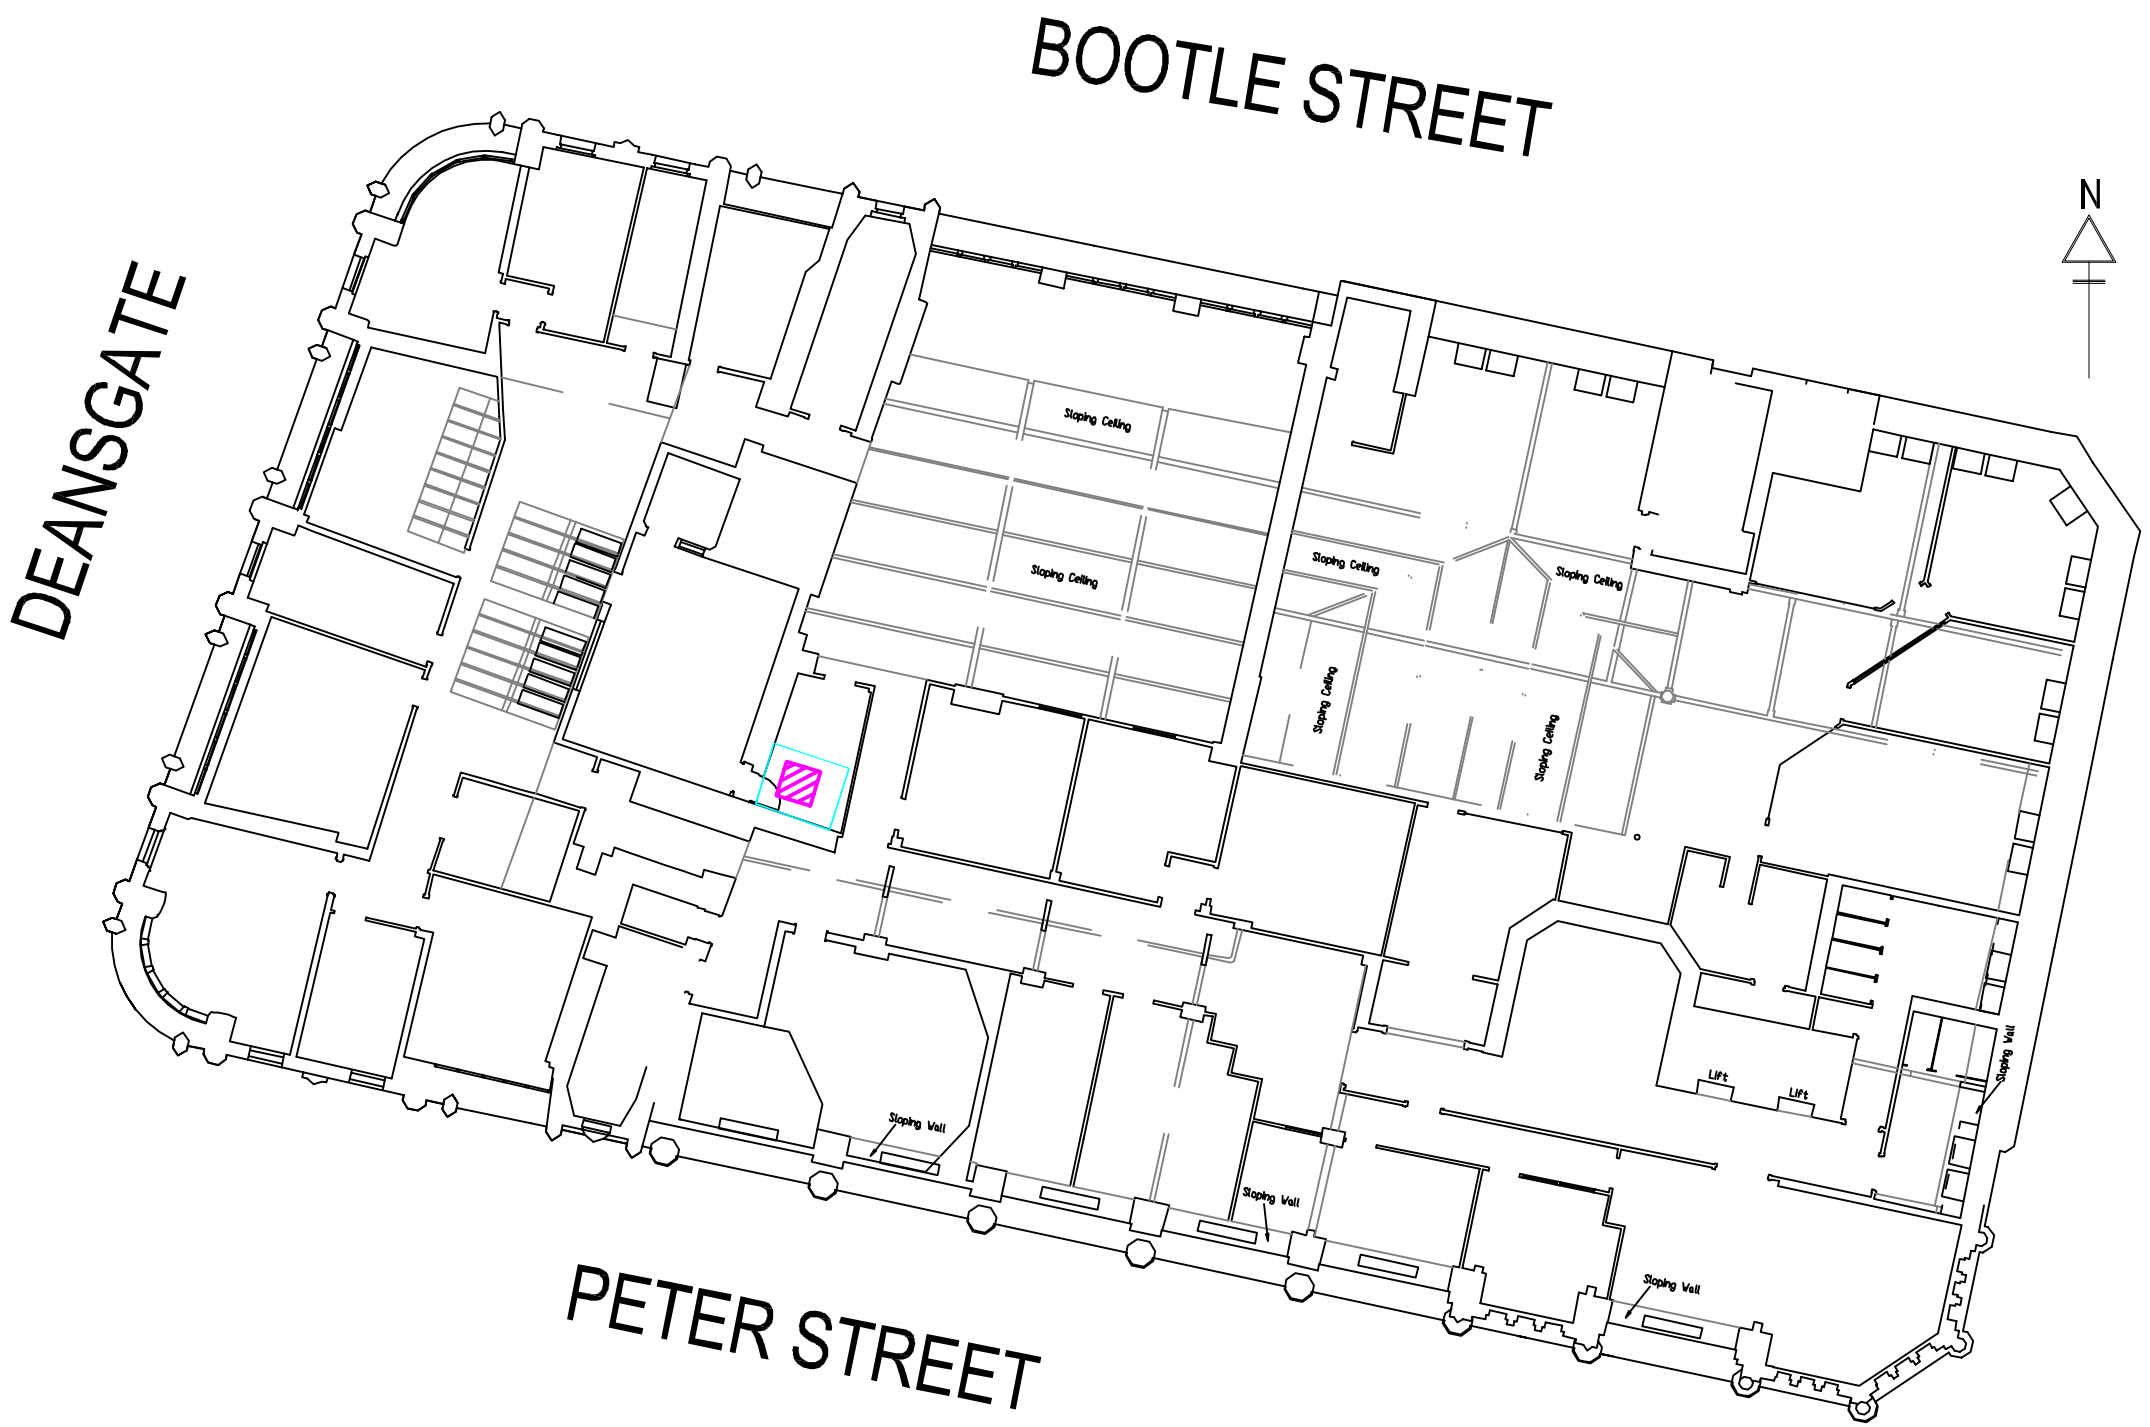

REVISION	DATE	NOTES

FOR INFORMATION

Building: South Central			
Customer: Bruntwood			
Title: Ventilation Location			
Scale: 1:200	Drawn: DJ	Checked: CE	PaperSize: A3
Floor Num: Fourth		Date: 31.10.16	
Drawing Number: 3338-1812-06			Revision: -

thedesignstudio

bruntwood

Bruntwood Limited, York House
York Street, Manchester.
M2 3 BB
Tel: 0181 237 3883
Fax: 0181 237 1779

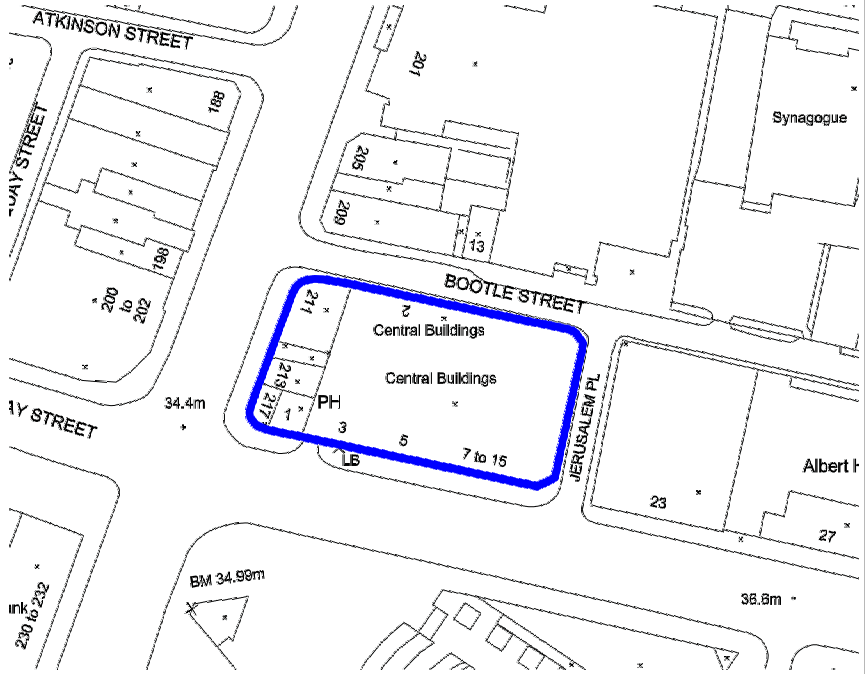

@(1:1250)

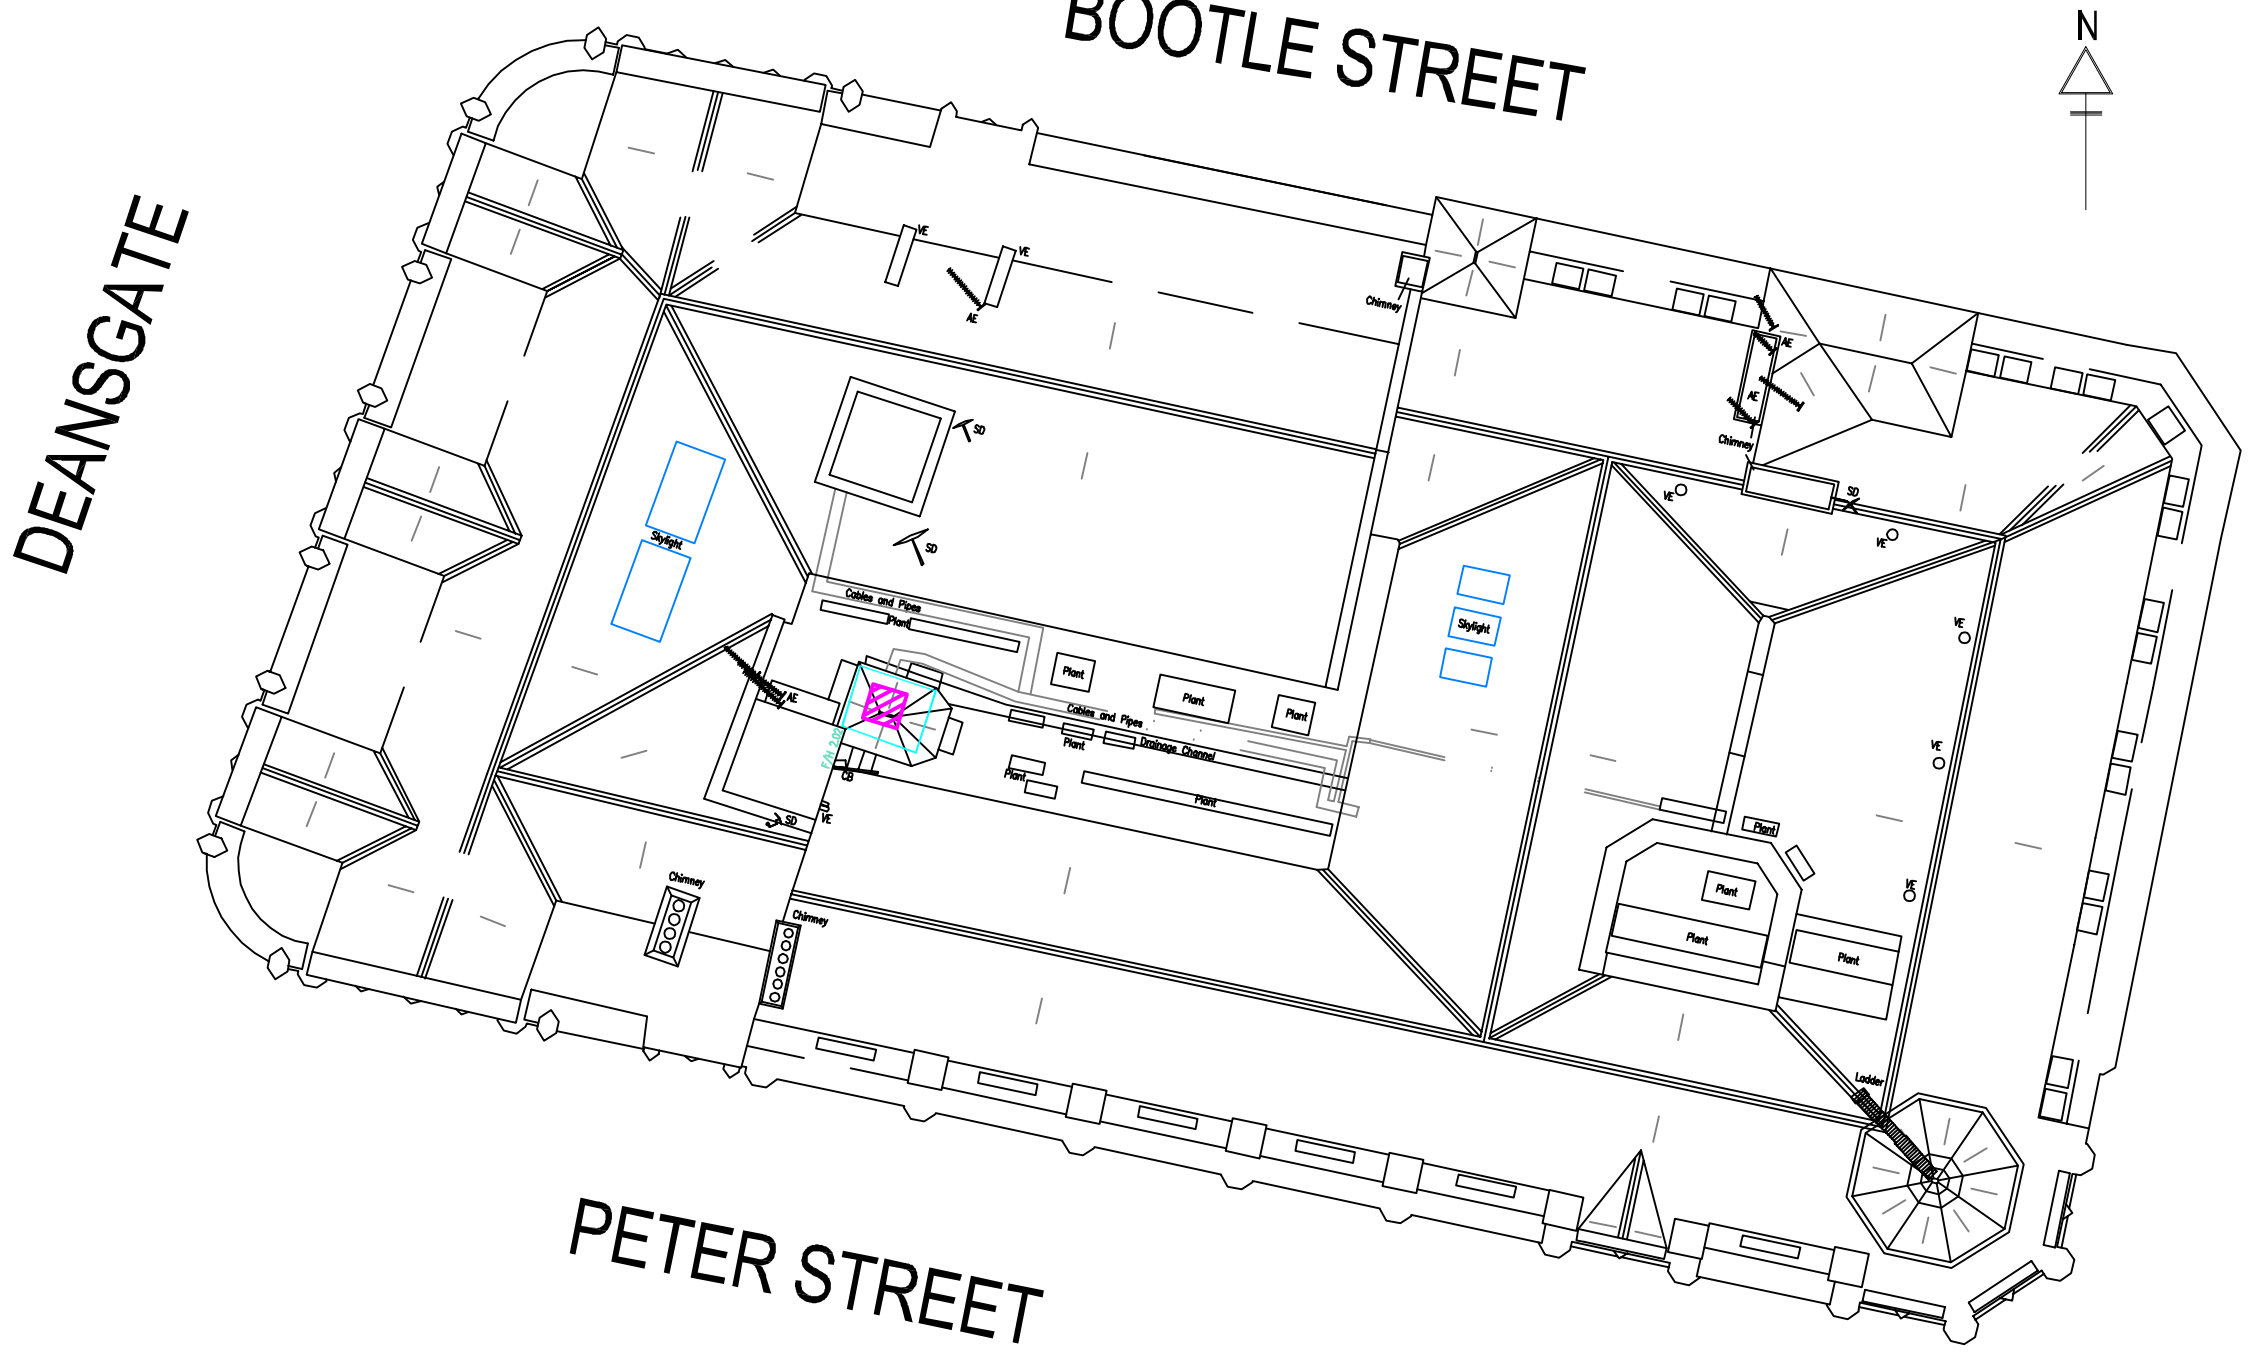

NOTE: HATCHING FOR ILLUSTRATIVE PURPOSES ONLY UNLESS STATED WITHIN THE TENDER DOCUMENTS.

The contractor is to check all dimensions and conditions on site before commencing. DO NOT SCALE – USE FIGURED DIMENSIONS ONLY. This drawing is confidential & is the property of Bruntwood Limited. It must not be disclosed to any third party, copied or lent without prior written consent.

KEY

- Overall Building Demise
- Proposed Demise
- Proposed ventilation route
- General Location of Redundant Lift Shaft

REVISION DATE NOTES

FOR INFORMATION

Building: South Central			
Customer: Bruntwood			
Title: Ventilation Location			
Scale: 1:200	Drawn: DJ	Checked: CE	PaperSize: A3
Floor Num: Roof		Date: 31.10.16	
Drawing Number: 3338-1812-07			Revision: -

thedesignstudio

bruntwood

Bruntwood Limited, York House
York Street, Manchester.
M2 3 BB
Tel: 0181 237 3883
Fax: 0181 237 1779