**Note :**
**All plant to be hung off spring hangers**

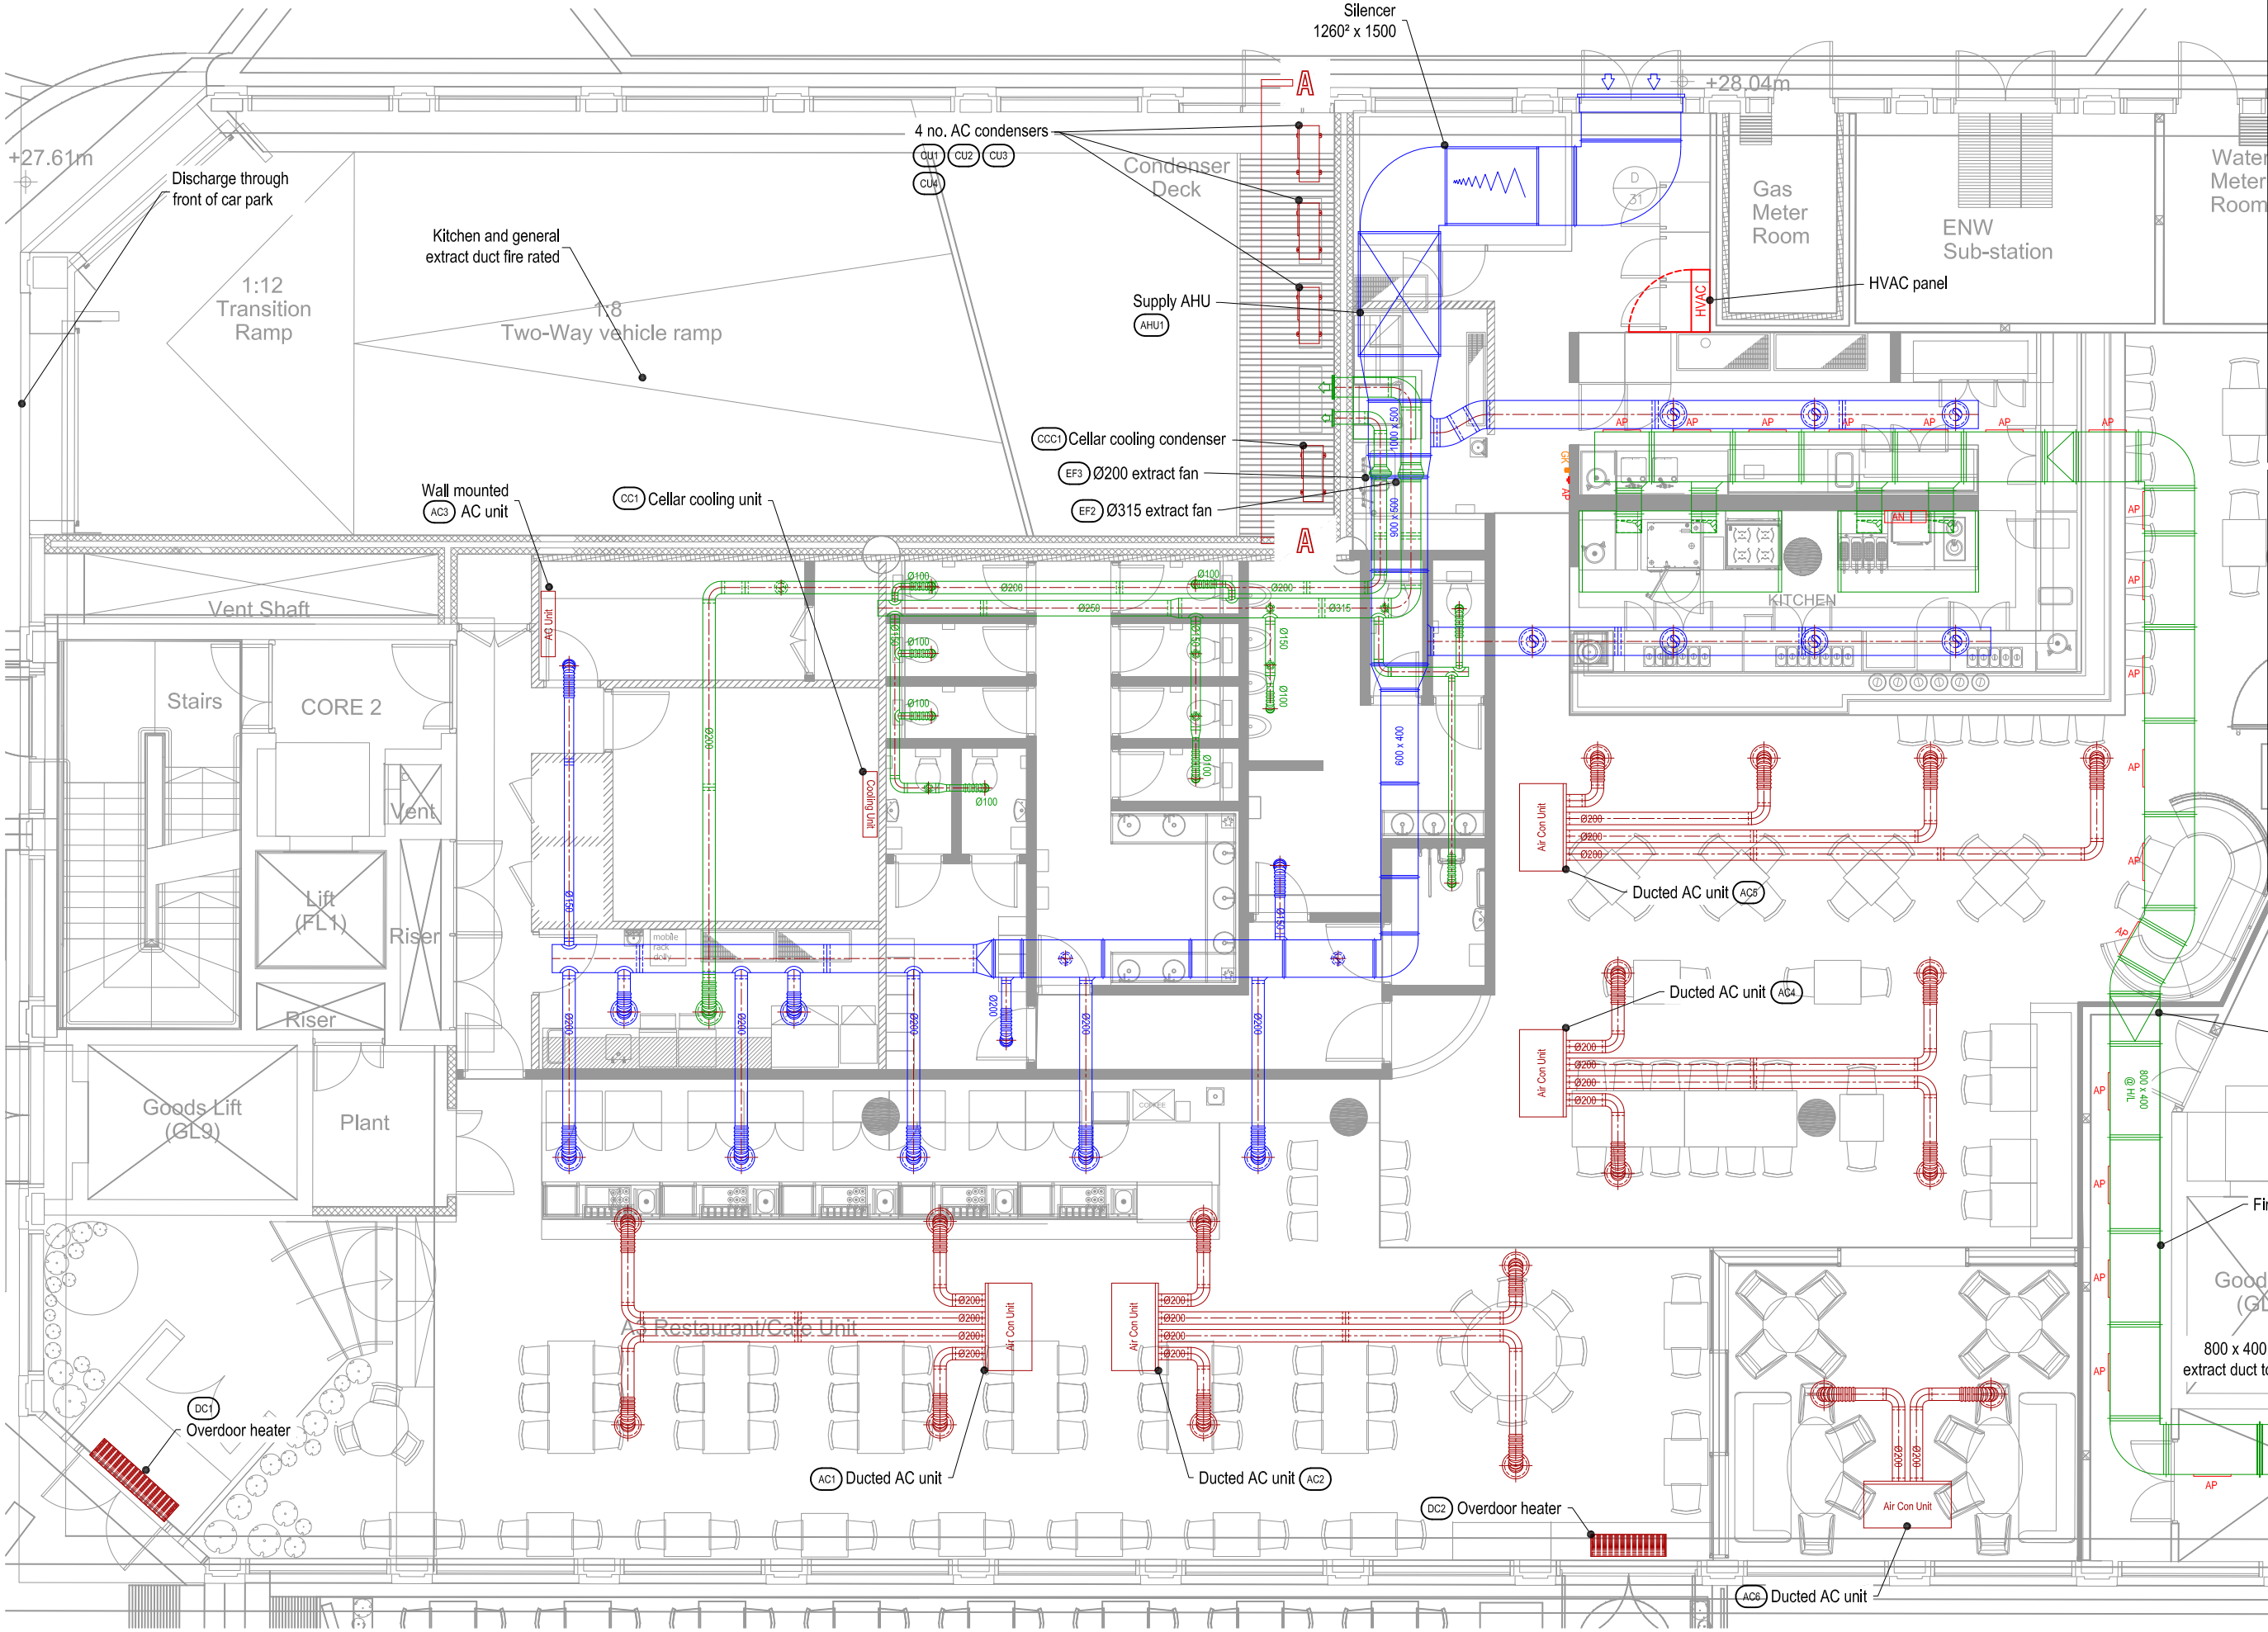


Client:

**DRAKE & MORGAN**

Project :

Drake and Morgan
Spinningfields
Manchester

Drawing Title :

Ventilation Layout
AS-FITTED

| Drawing No.: | Rev: |
|---|---|
| 007-007-01 | J |

Scale: 1:50 @ A1 1:100 @ A3

| Drawn By: CS | Date: 04/02/16 |
|---|---|


chapman ventilation
15-20 Woodfield Road
Welwyn Garden City
Hertfordshire AL7 1JQ
Tel: 01707 372858 Fax: 01707 325001
E-mail: info@chapmanventilation.co.uk
Web: www.chapmanventilation.co.uk



Copyright of this drawing resides with Chapman Ventilation Limited©


| No. | Date | Rev. By | Revision Description |
|---|---|---|---|
| J | 19/10/16 | LH | As-Fitted. |
| I | 19/10/16 | LH | General and WC extract discharge revised and condenser move. |
| H | 14/10/16 | LH | Condensers revised, general and WC extract run to front of car park. |
| G | 10/10/16 | LH | AC condensers, general and WC extract discharge all revised. |
| F | 17/08/16 | LH | General extract discharge, fans and silencers relocated. Supply fan, silencer and louver revised. |
| E | 27/07/16 | LH | General extract discharge, fans and silencers relocated. |
| D | 18/07/16 | LH | Kitchen extract, general extract, supply plant and condensers revised. |
| C | 06/06/16 | LH | Updated GA, HVAC updated and adapted to suit. |
| B | 19/02/16 | PR | Revised annotation. |
| A | 17/02/16 | CS | HVAC revisions. |