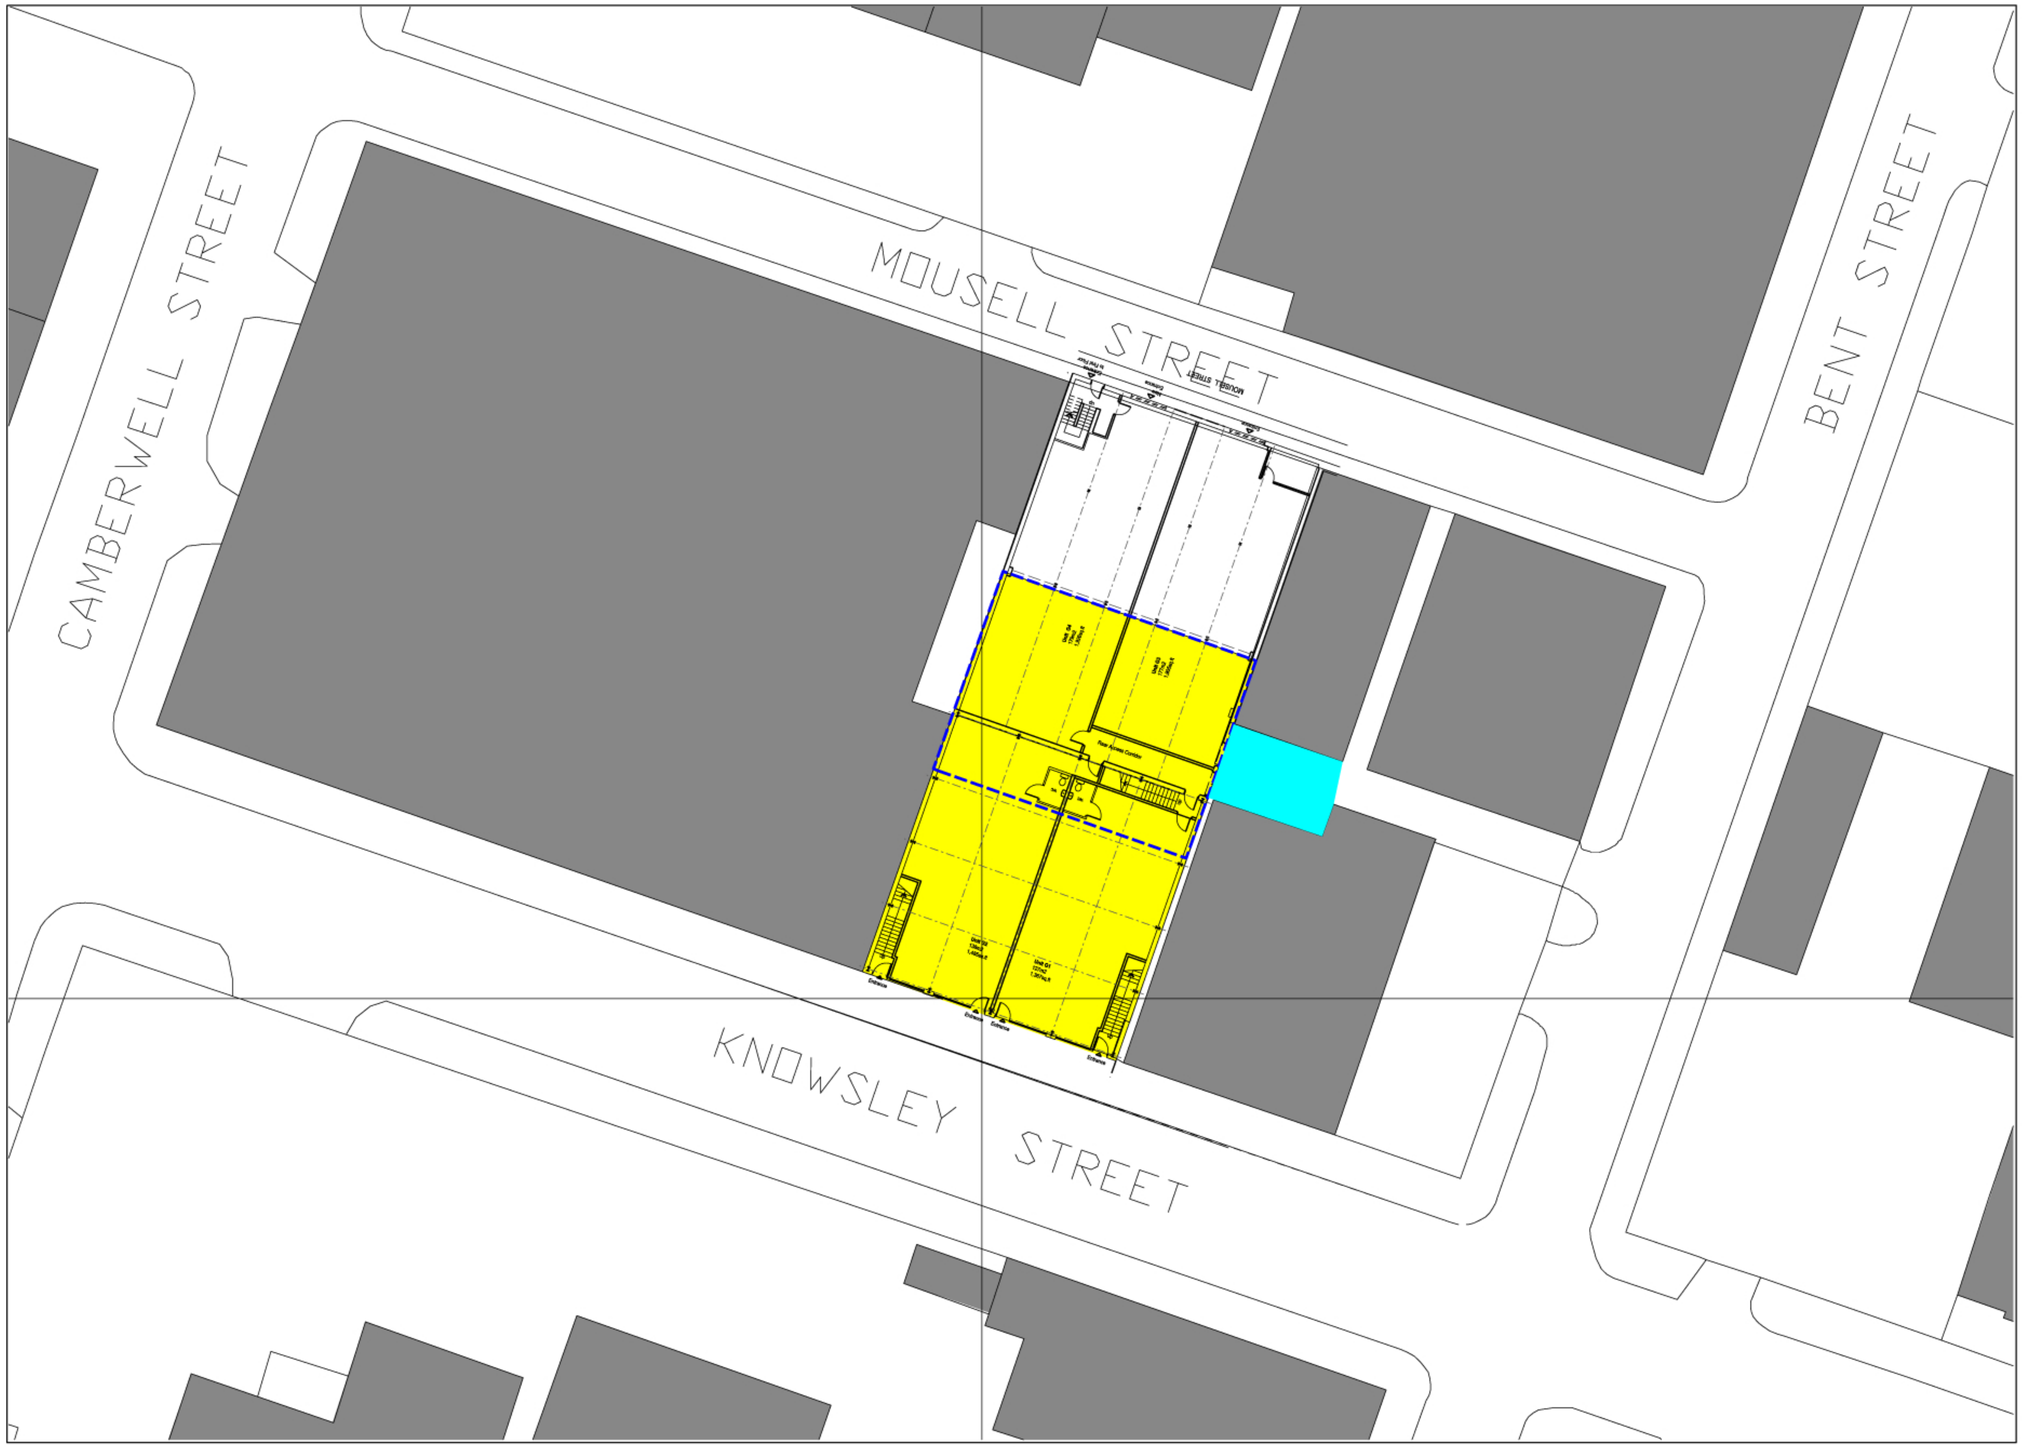

Key

- New Build
- Outline of demolished existing annexe
- Existing refuge yard to be shared by proposed new building

No	Amendments	Prep	Date

Do not scale this drawing
All given dimensions are in millimetres
Architect to be notified of discrepancies in figured dimensions
Contractors must check all dimensions from site

This drawing is copyright and is for use on this site only

Project
Proposed Warehouse Building
Knowsley Street
Cheetham Hill

Title
Proposed Site Plan

Job No. 161 Drawing No. 02

Amendment: - Scale @A1. 1/200

Status For Planning Approval

Auth CL Date Nov 2016

100mm @ A1