© 2015 webbgray

notes:
THIS DRAWING IS © COPYRIGHT OF WEBB GRAY LTD AND SHOULD NOT BE REPRODUCED WITHOUT PERMISSION.

IF THIS DRAWING HAS BEEN RECEIVED ELECTRONICALLY IT IS THE RECIPIENTS RESPONSIBILITY TO PRINT THE DOCUMENT TO THE CORRECT SCALE.

ALL DIMENSIONS ARE IN MILLIMETRES UNLESS STATED OTHERWISE IT IS RECOMMENDED THAT INFORMATION IS NOT SCALED OFF THIS DRAWING.


THIS DRAWING SHOULD BE READ IN CONJUNCTION WITH ALL OTHER RELEVANT DRAWINGS AND SPECIFICATIONS.


ALL PROPOSALS ARE SUBJECT TO CONFIRMATION FOLLOWING DETAILED TOPOGRAPHICAL SURVEY AND GROUND INVESTIGATION WORK.


IT HAS BEEN ASSUMED THAT OTHER THAN WHERE SHOWN THE SITE IS ESSENTIALLY FLAT WITH NO EASEMENTS TO ABOVE OR BELOW GROUND SERVICES.

WHERE BOUNDARIES ARE SHOWN THESE ARE AS ADVISED BY THE CLIENT AND ARE FOR GENERAL GUIDANCE ONLY. WHILST PLOTTED WITH REFERENCE TO LAND REGISTRY DATA WHERE AVAILABLE AND INTERPOLATED AS PHYSICAL FEATURES ON SITE WHERE POSSIBLE. THEY ARE NOT INTENDED TO REPRESENT DEFINITIVE SITE EXTENTS OR LEGAL OWNERSHIP.



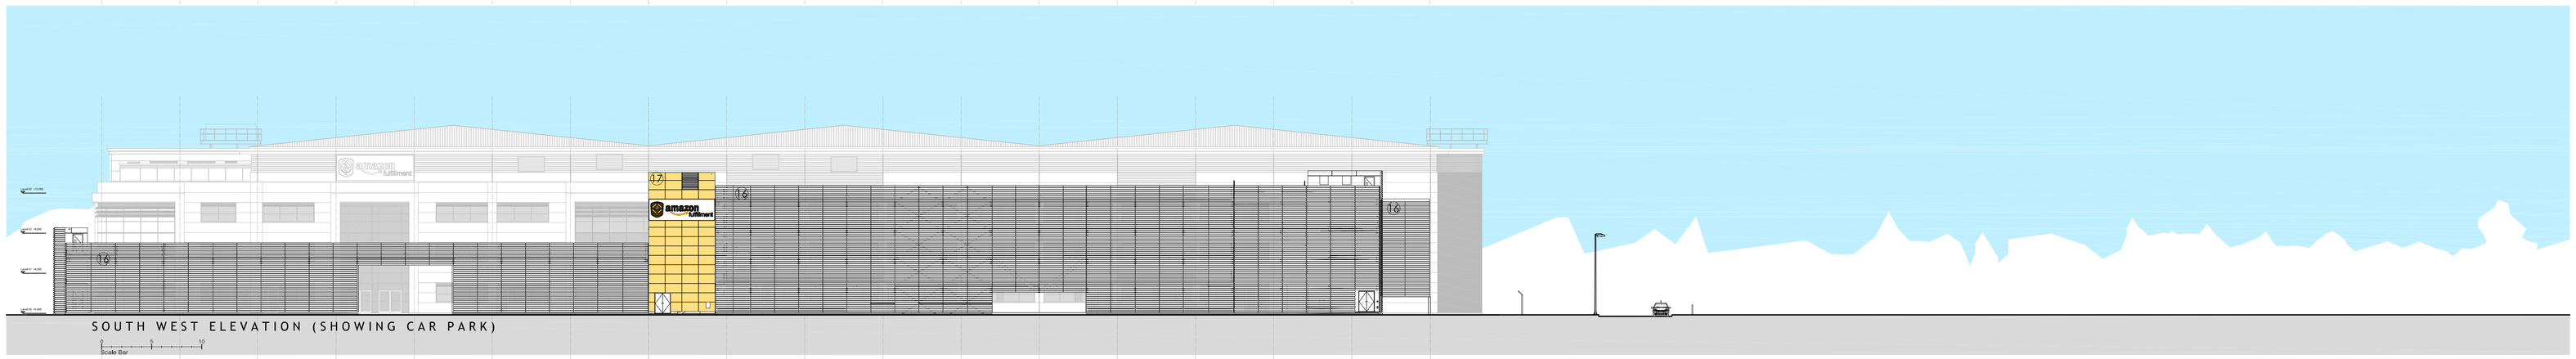

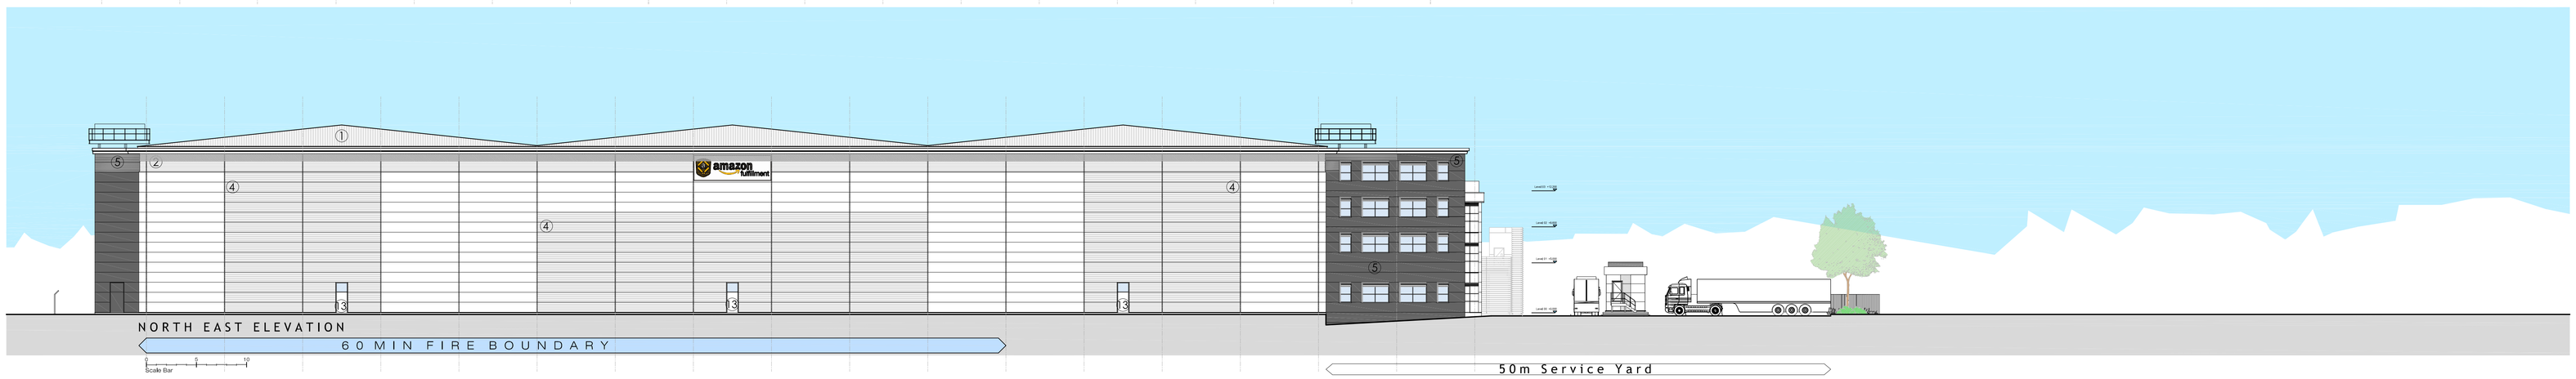

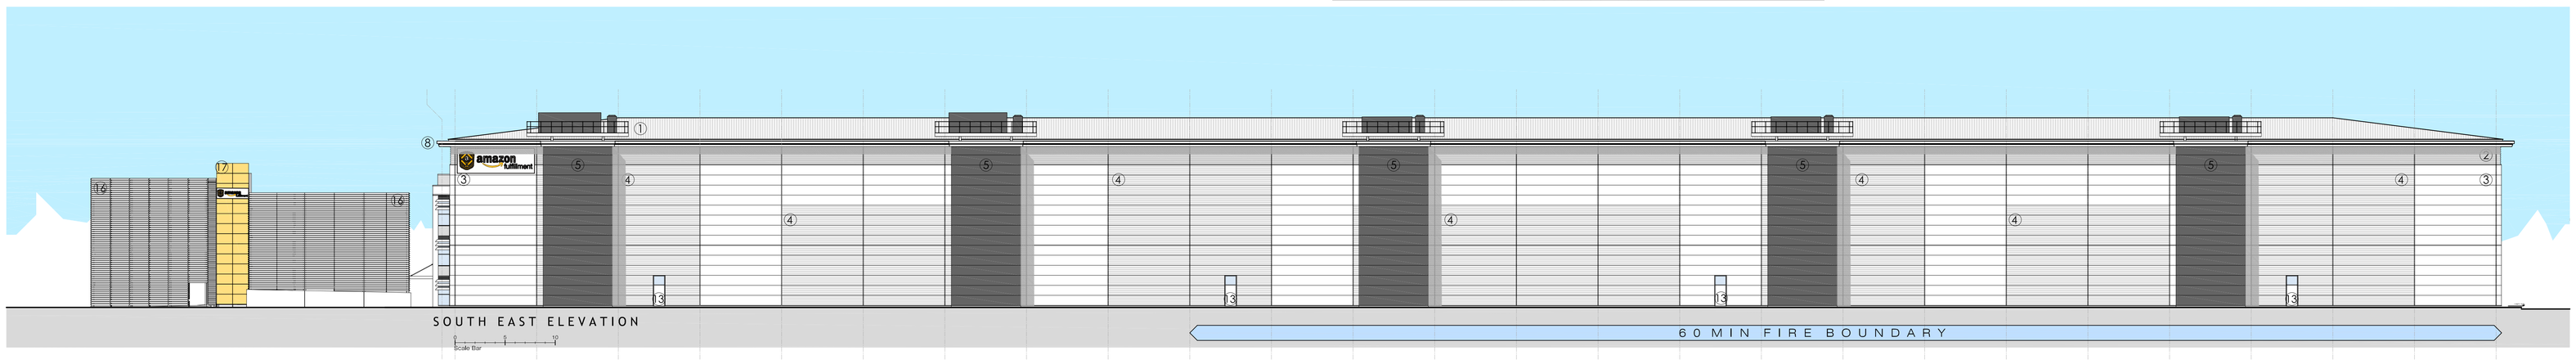



Key

Signage

3mm aluminium panels folded and fabricated to suit and powder coated in the corporate colours with LED halo electronics and wiring. Logo shield is filled and backed up in 5mm opal Perspex and secured.

Signage generally 7700mm x 2500mm (logo size 7300mm x 1845mm). 1 no. sign 10,000mm x 2700mm (logo size 9360mm x 2365mm) to Hub Office. 1 no. sign 6560mm x 2130mm (logo size 6220mm x 1572mm) to south west car park elevation. 1 no. sign 3180mm x 1050mm (logo size 3015mm x 762mm) to south east car park elevation.

Aluminium tray with 60mm returns built up internally illuminated fret cut logo and built up letters with halo illumination. Signage lighting will be approximately 300cd/s m2.

Corporate Colours:

Black

Amazon Orange- RAL 1028

REV A. 12-10-16. Car park signage amended.

Client:
Amazon UK Services Ltd

Project:
Alterations to Plot 318
at
Airport City
Manchester

Drawing Title:
Elevations

webbgray
Webb Gray Ltd
Chartered Architects
75-77 Colmore Row
Birmingham B3 2AP
t: 0121 616 6030
e: architecture@webbgray.co.uk
w: www.webbgray.co.uk

Scale @ A0:	Date:	Detailed:	Drafted:
1:250	July 2016	LJM	APTM/NJ

Drawing Status:
Planning

Job No:	Drawing No:	Revision:
8351	P-304	A