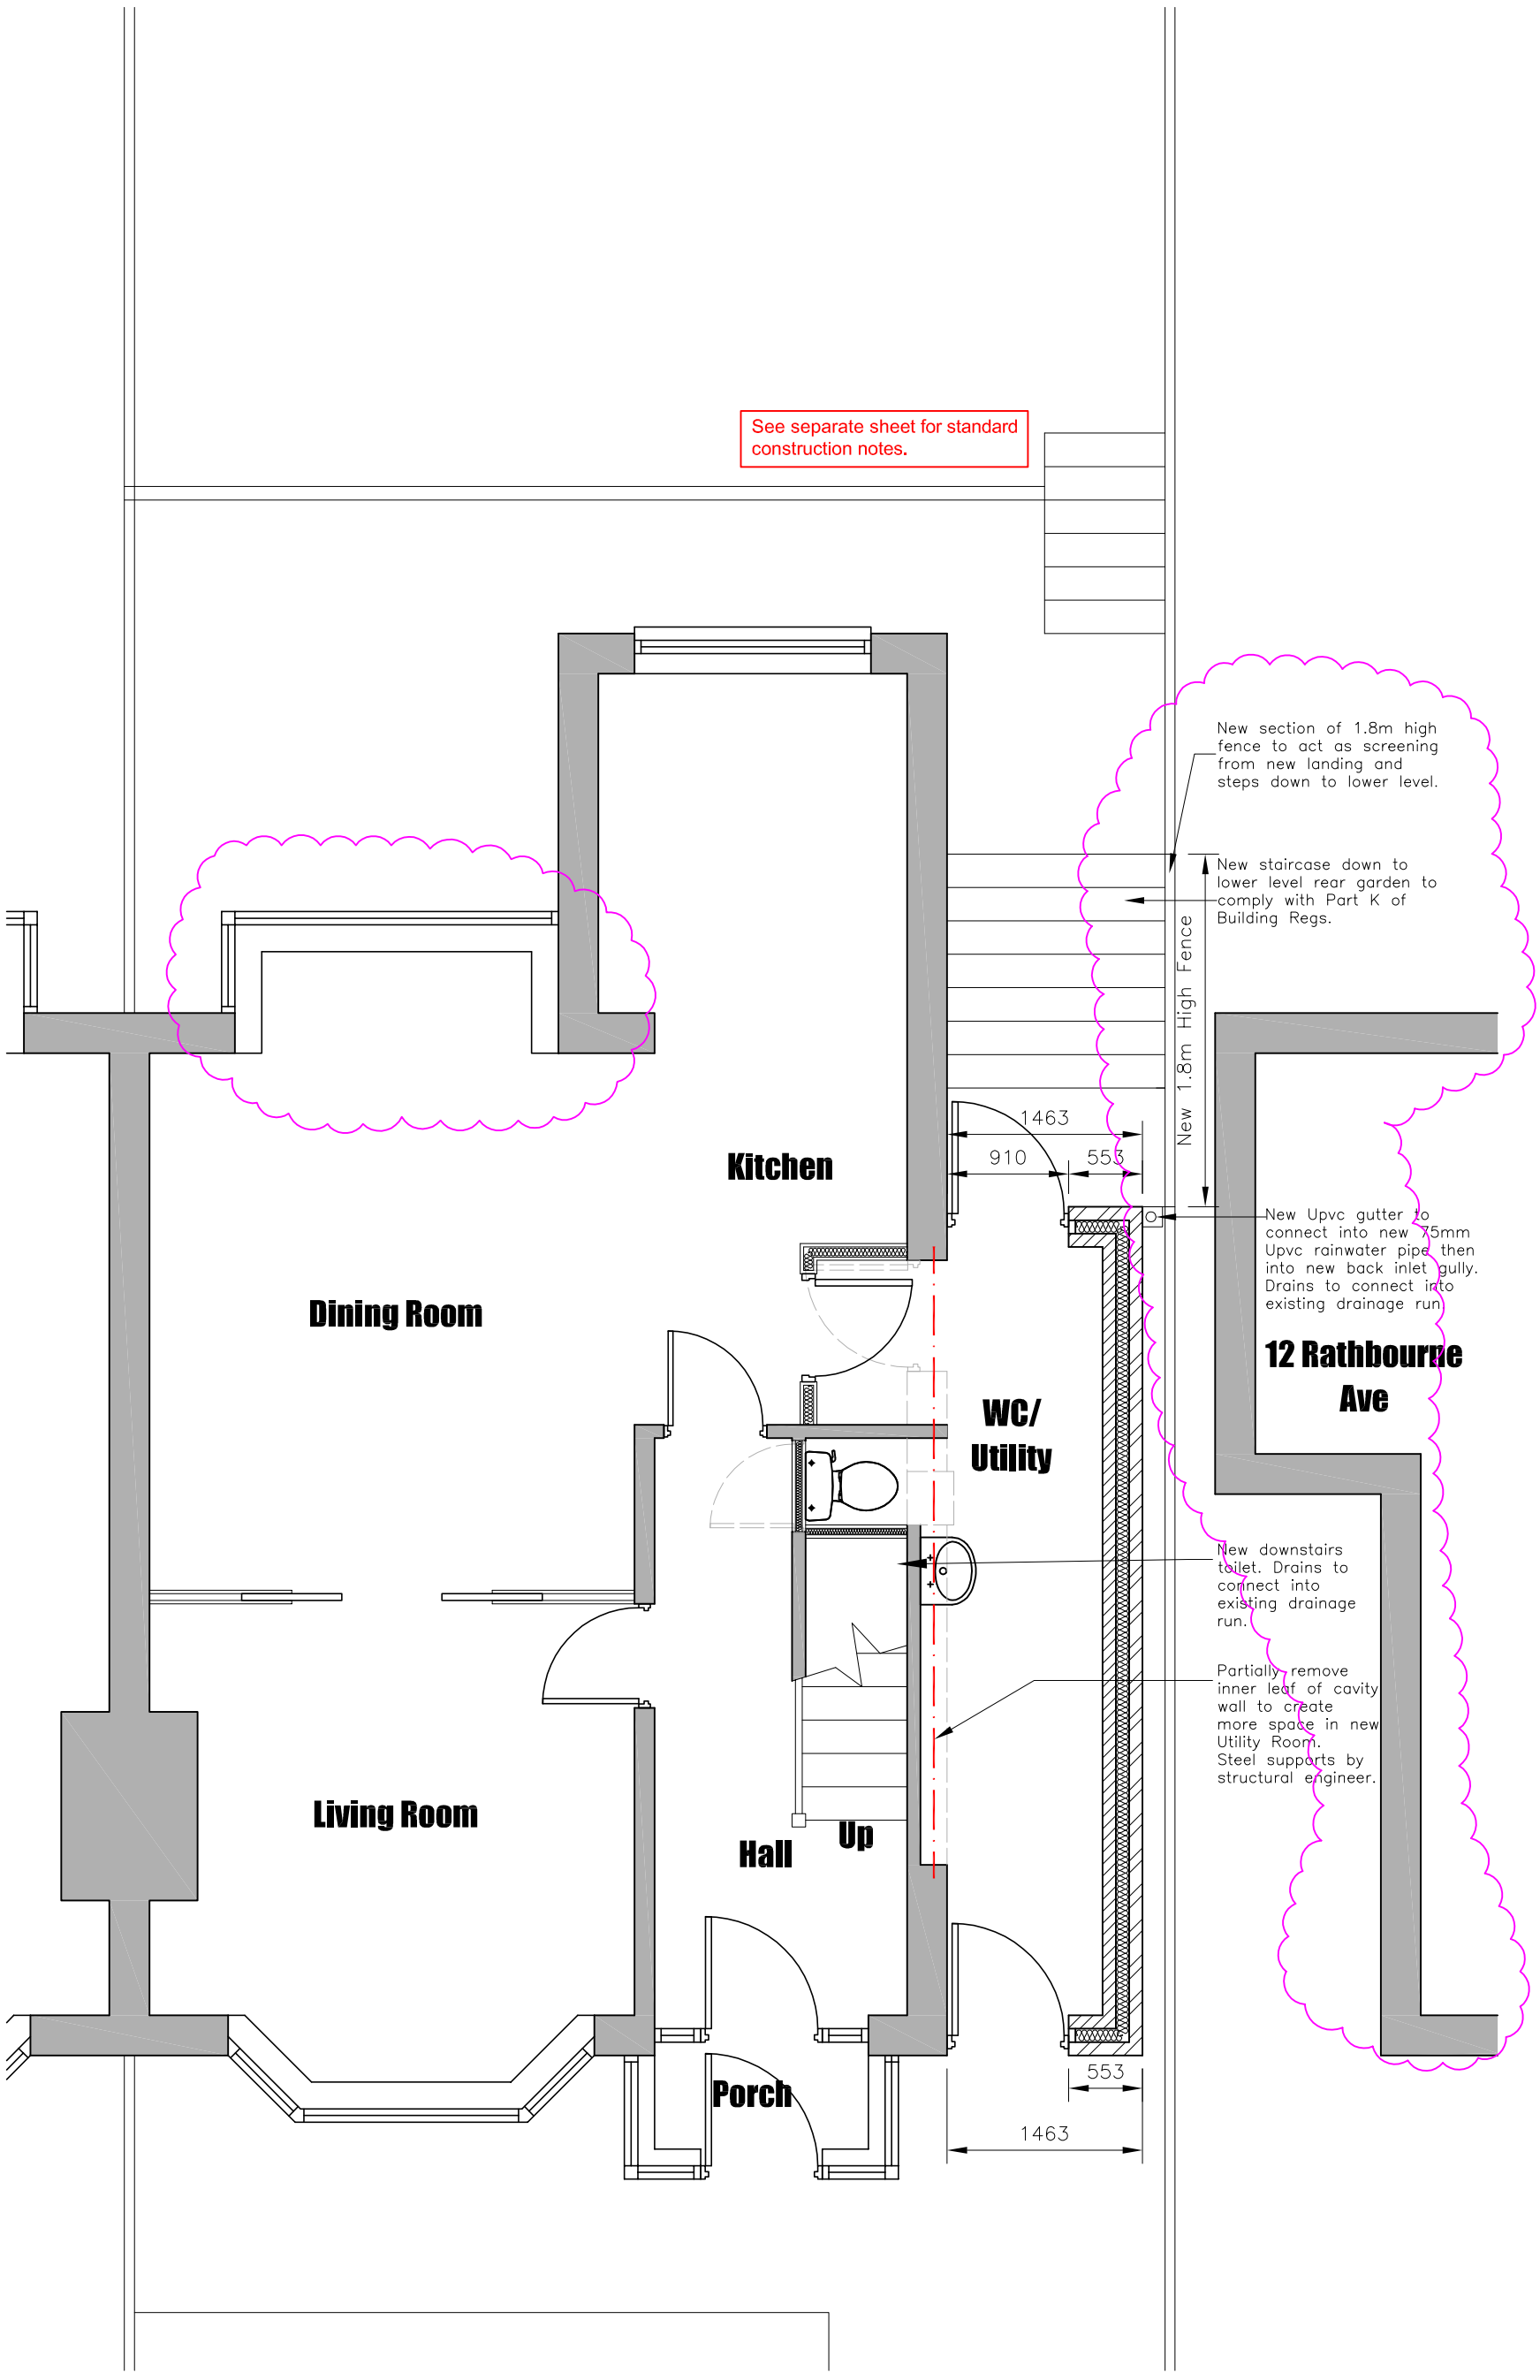

JOB TITLE :	Proposed Single And 2 Storey Extensions
ADDRESS :	14 Rathbourne Avenue, Blackley
DRAWING TITLE :	Proposed Ground Floor Plan
SCALE :	1:50 @ A3
DRAWN : xxx	DATE : 08-09-16
JOB NO./ DWG NO.	101-07A