



PROPOSED FRONT ELEVATION
Scale 1:50

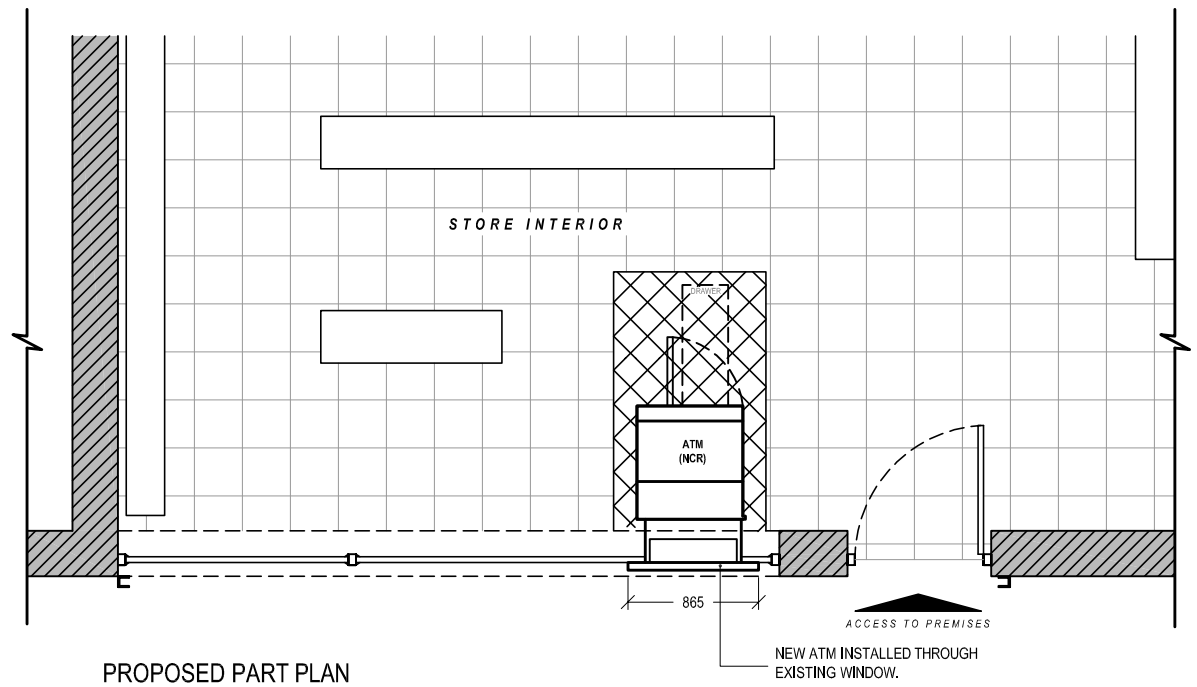

PROPOSED PART PLAN
Scale 1:50

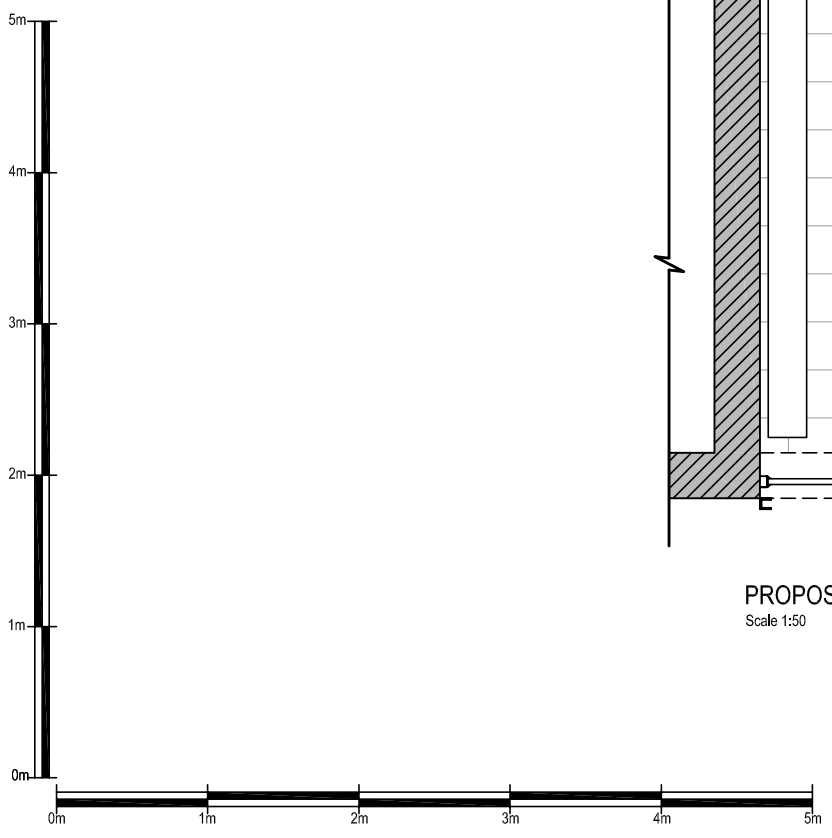

NOTE MACHINE

Date:	Comments:	By:

GENERAL NOTES:

1) All dimensions in millimeters unless otherwise stated.

Site:
Lynns Off Licence & Groceries Ltd

11 Hulme High Street
Manchester
M15 5JR

Drawing Title:
Proposed Elevations and Plans

Ref:	Date:	Rev:
NM-10-2016-34-2	25-10-2016	
Scale: 1:50	**Paper:** A3	**Date Rev:**