




1 ELEVATION A - SHOP FRONT AS EXISTING
Scale: 1:25

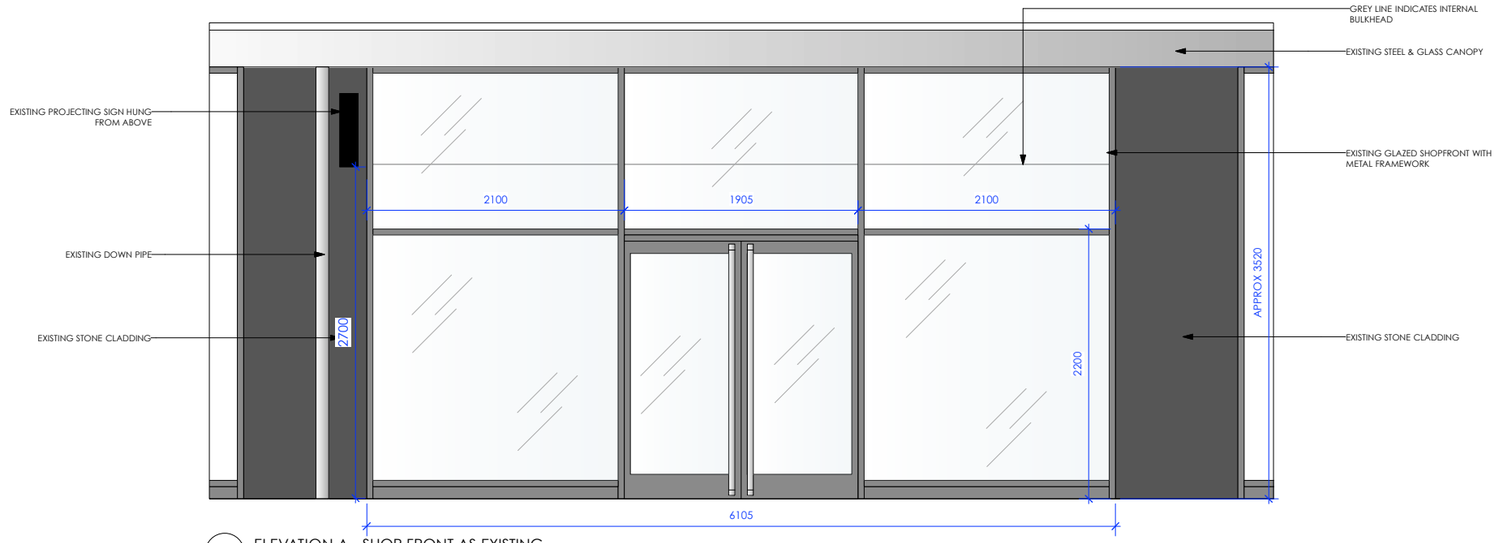


2 EXISTING SHOPFRONT PLAN
Scale: 1:25

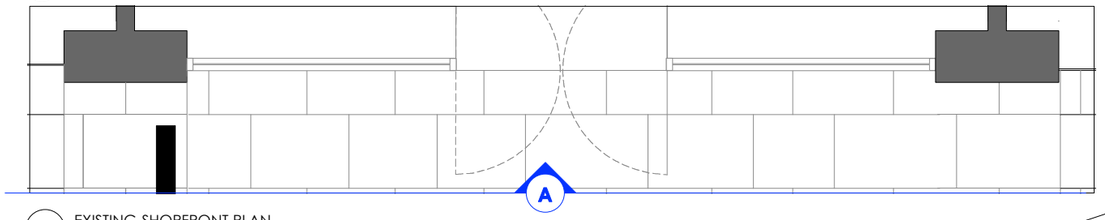


3 ELEVATION B - SHOP FRONT AS PROPOSED
Scale: 1:25

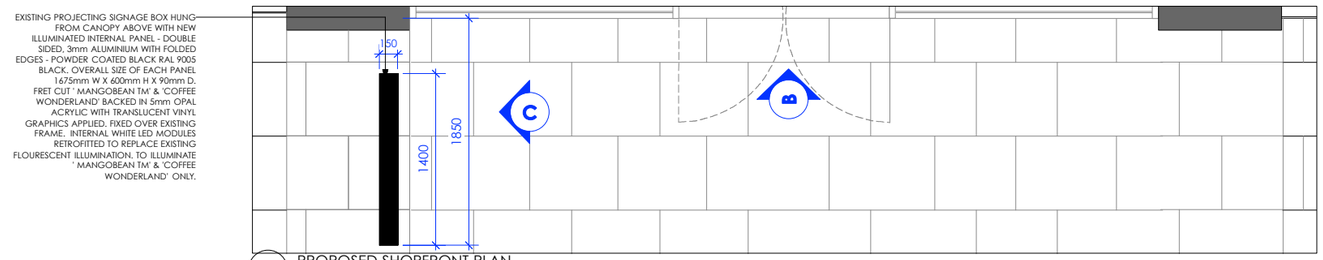


4 PROPOSED SHOPFRONT PLAN
Scale: 1:25

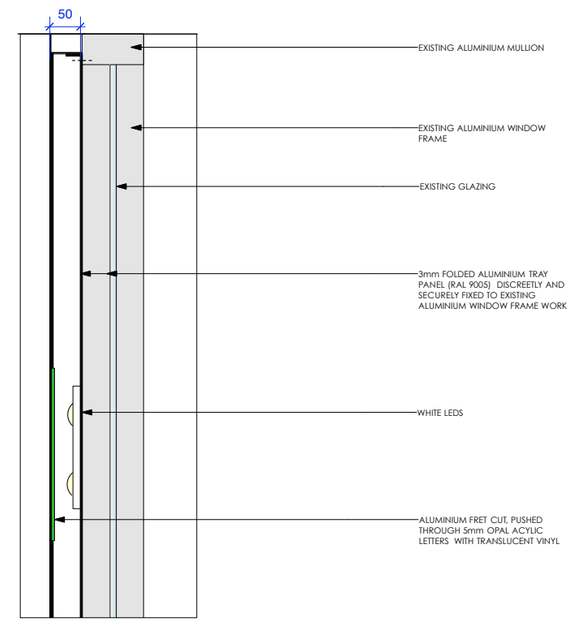

6 VERTICAL CROSS SECTION THROUGH FASCIA SIGN
Scale: 1:5

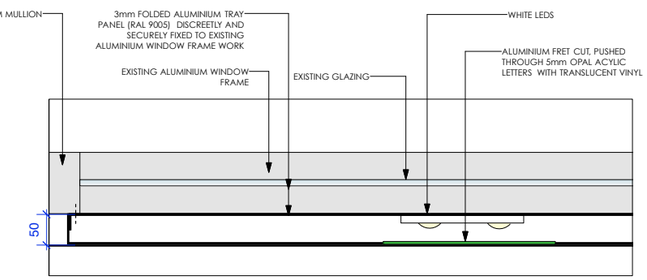

7 HORIZONTALCROSS SECTION THROUGH FASCIA SIGN
Scale: 1:5

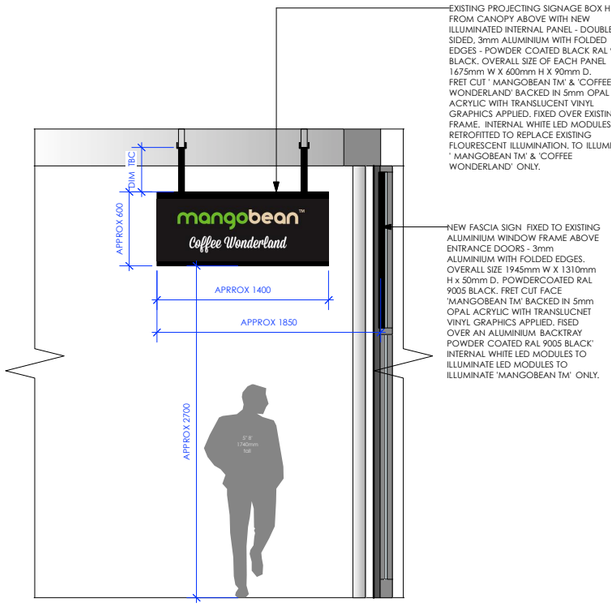

5 ELEVATION C - PROJECTING SIGN
Scale: 1:25

DO NOT SCALE FROM THIS DRAWING
ALL DIMENSIONS TO BE CHECKED ON SITE

NOTES:

REVISIONS:

-REV A 05.08.16 LM
WINDOW VINYL GRAPHICS REVISED

REV B 05.07.16 LM
GRASS VINYLS REMOVED, PICKET FENCE ADDED

-REV C 08.08.16 LM
ASTROTURF ADDED, ANNOTATIONS UPDATED, VINYL GRAPHICS UPDATED.

-REV D 23.09.16 LM

ANNOTATIONS UPDATED, MORE DIMS ADDED

REV E 25.10.16 LM

CROSS SECTIOPNS ADDED, ANNOTATIONS UPDATED.

STATUS
PLANNING

Dover & Dickens
COMPLETE PROJECT SOLUTIONS
www.doveranddickens.com • (0)207 272 9414

CLIENT
MANGOBEAN

JOB TITLE
MANGOBEAN
55 KING STREET,
MANCHESTER, M2 4LQ

DRAWING TITLE
SHOPFRONT AS EXISTING & PROPOSED

SCALE	DATE
1:50 @ A1 1:100 @ A3	APR 2016
DRAWN BY	CHECKED BY
LM	JD
DRAWING NUMBER	REV.
13.005.106	E