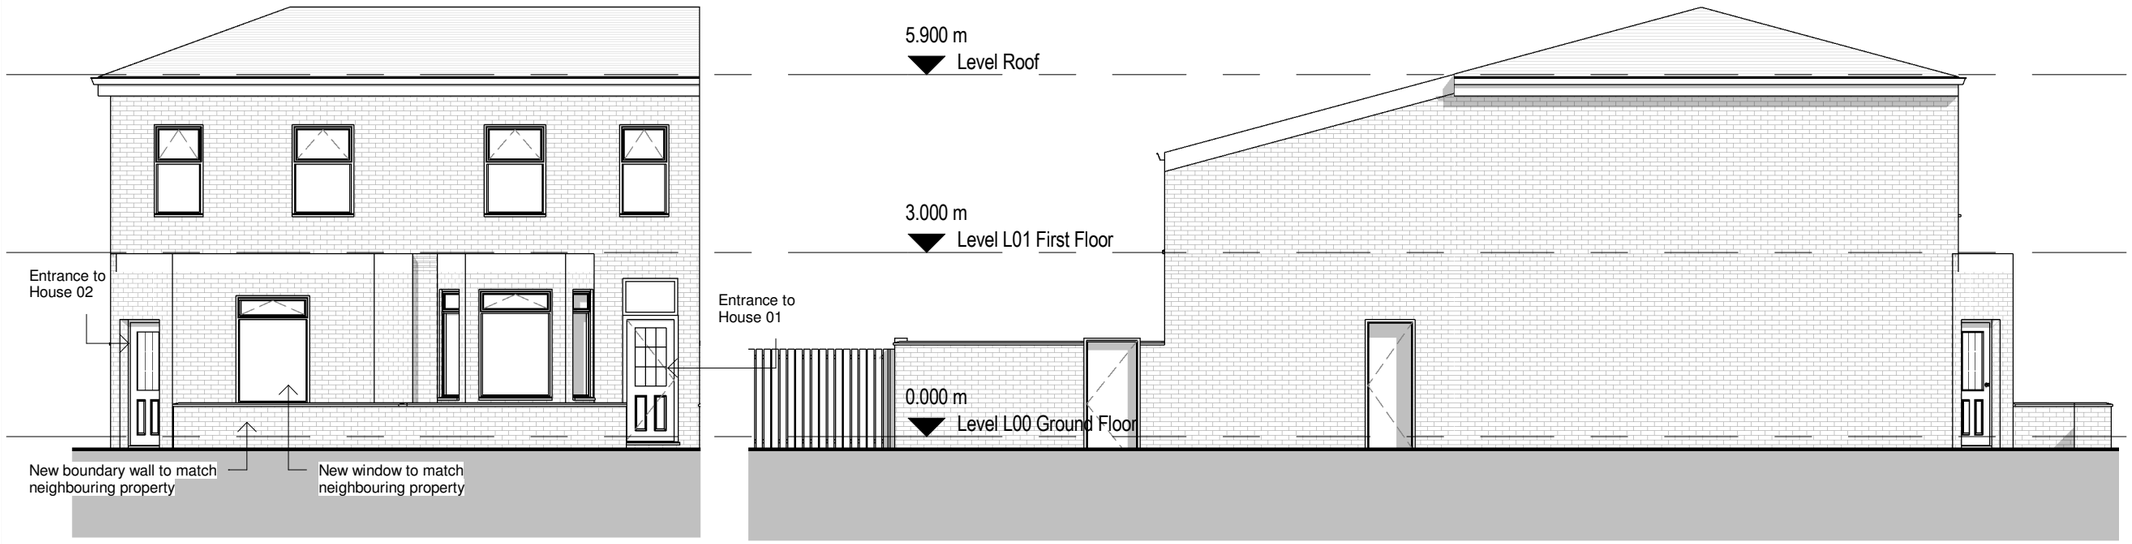

1 Proposed Front Elevation
1 : 100

2 Proposed Side Elevation
1 : 100

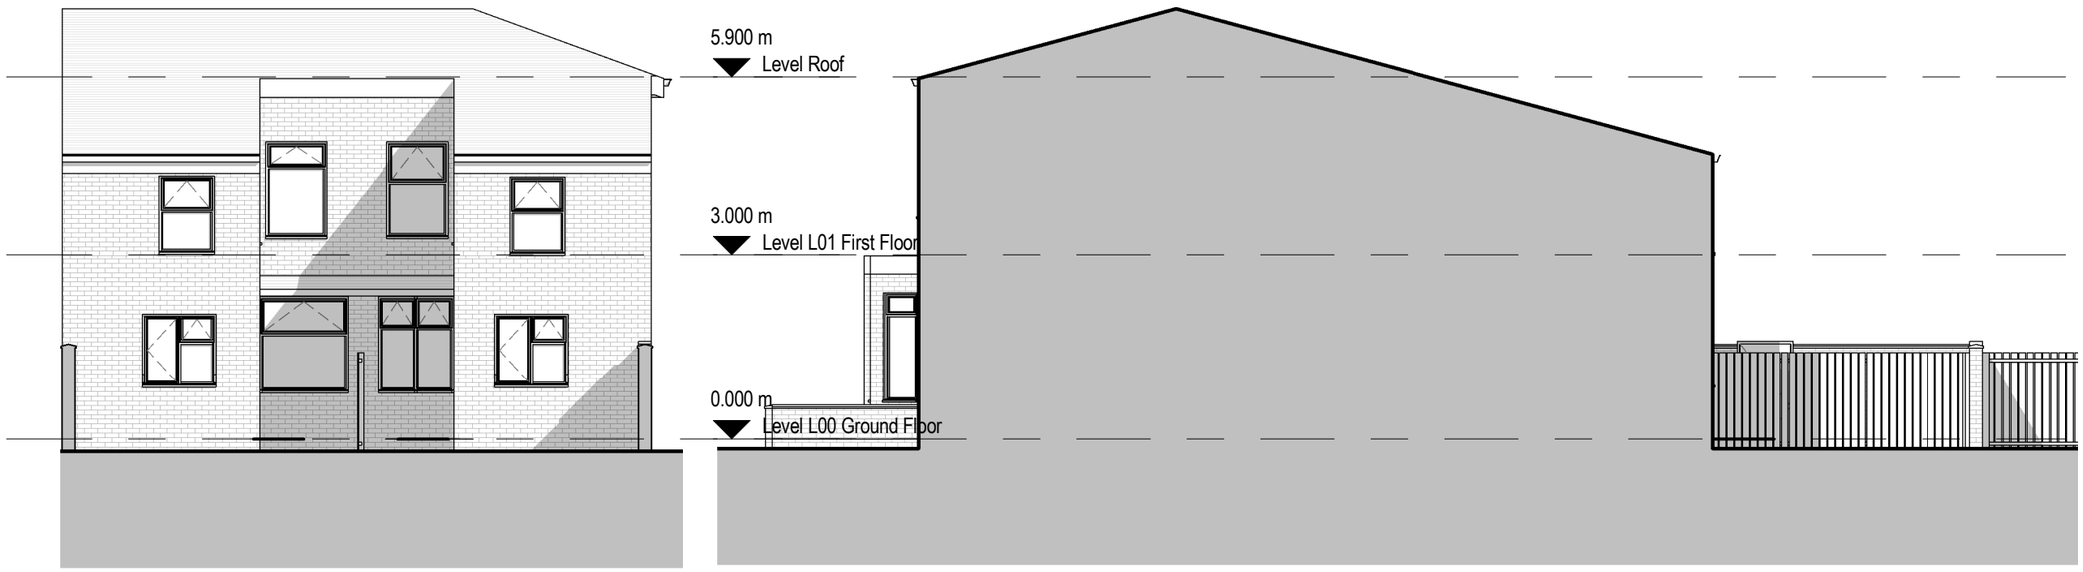

3 Proposed Rear Elevation
1 : 100

4 Proposed Adj Side Elevations
1 : 100

General Notes

The Architect shall have no responsibility for any use made of this document other than for that which it was prepared and issued.

All dimensions should be checked on site. Do not scale from this drawing

To be read in conjunction with all other Consultant's drawings.

The Architect to be immediately notified of any discrepancies.

Copyright on this drawing retained by the Architect.

No.	Date	Dwn	Chk	App	Revision or reason for issue
A	31/10/16	SA	SH		Front boundary wall & window updated
-	14/09/16	SA	SH		Initial Issue

Client
Hameed

createitstudios ... leave an impression
Create It Studios (NW) Ltd
Houldsworth Mill Business & Art Centre
Houldsworth Street
Reddish, Stockport
SK5 6DA
info@createitstudios.co.uk

Project Title
204-206 Lightbowne Road

Scale / North Point
1 : 100

Drawing Title
Proposed Elevations

Drawing Number
(02)AP003

Revision
A

Drawing Status
Preliminary