
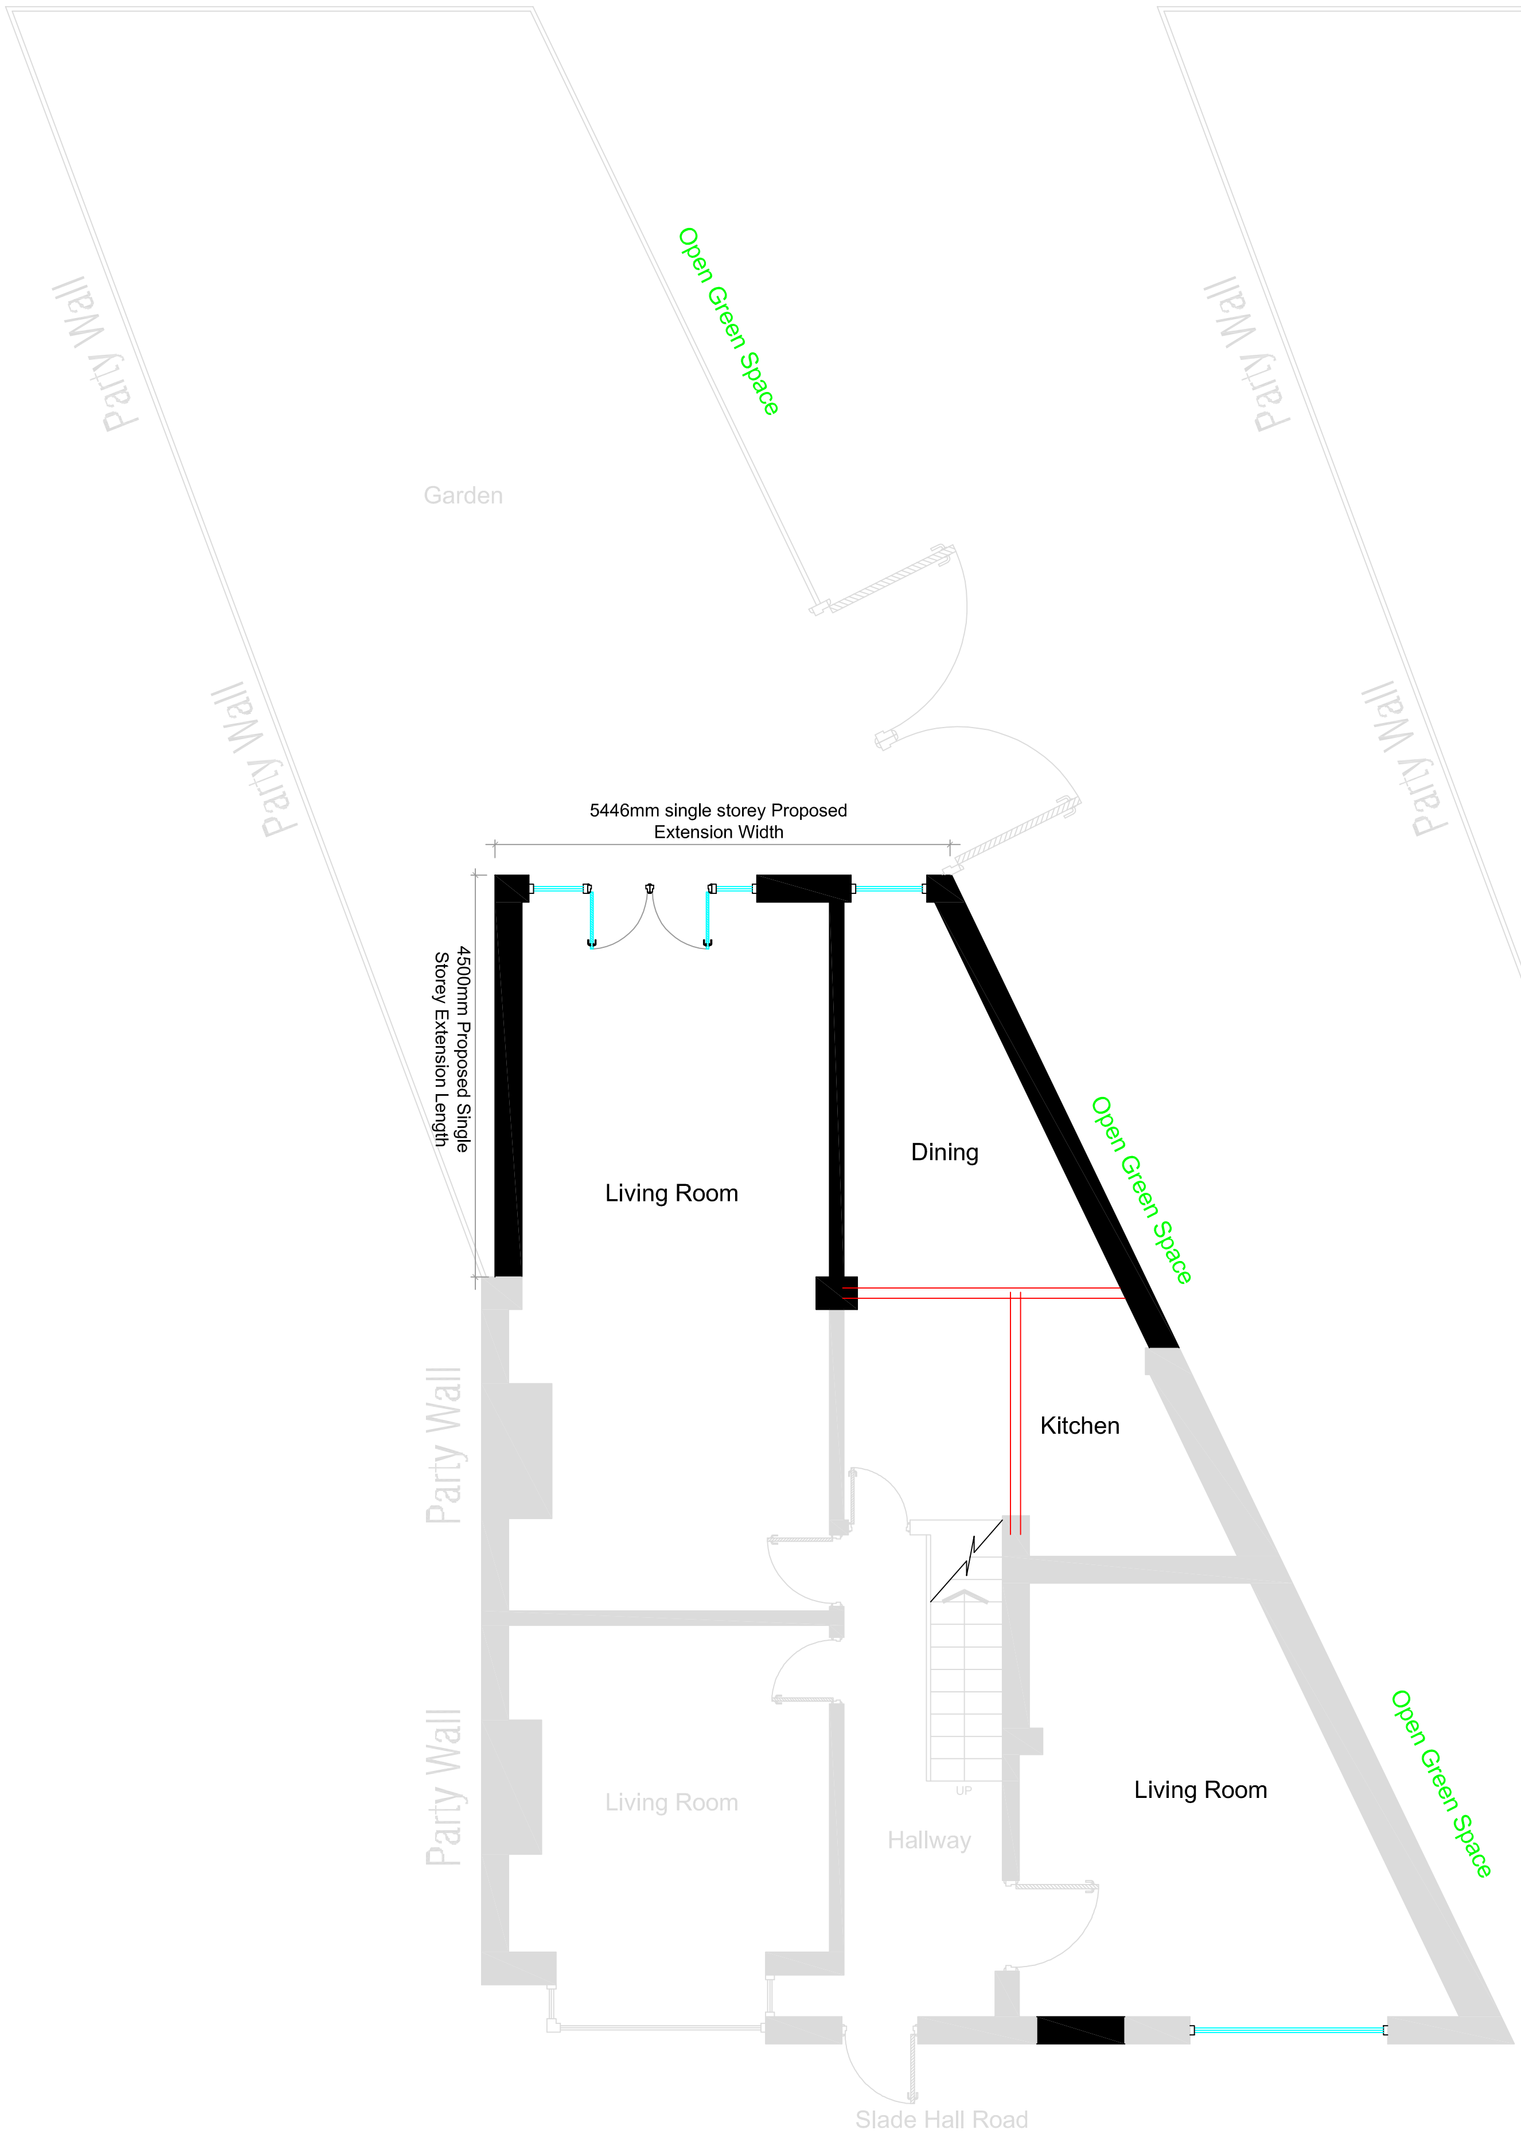


PROPOSED GROUND FLOOR PLAN 1:50 @ A1

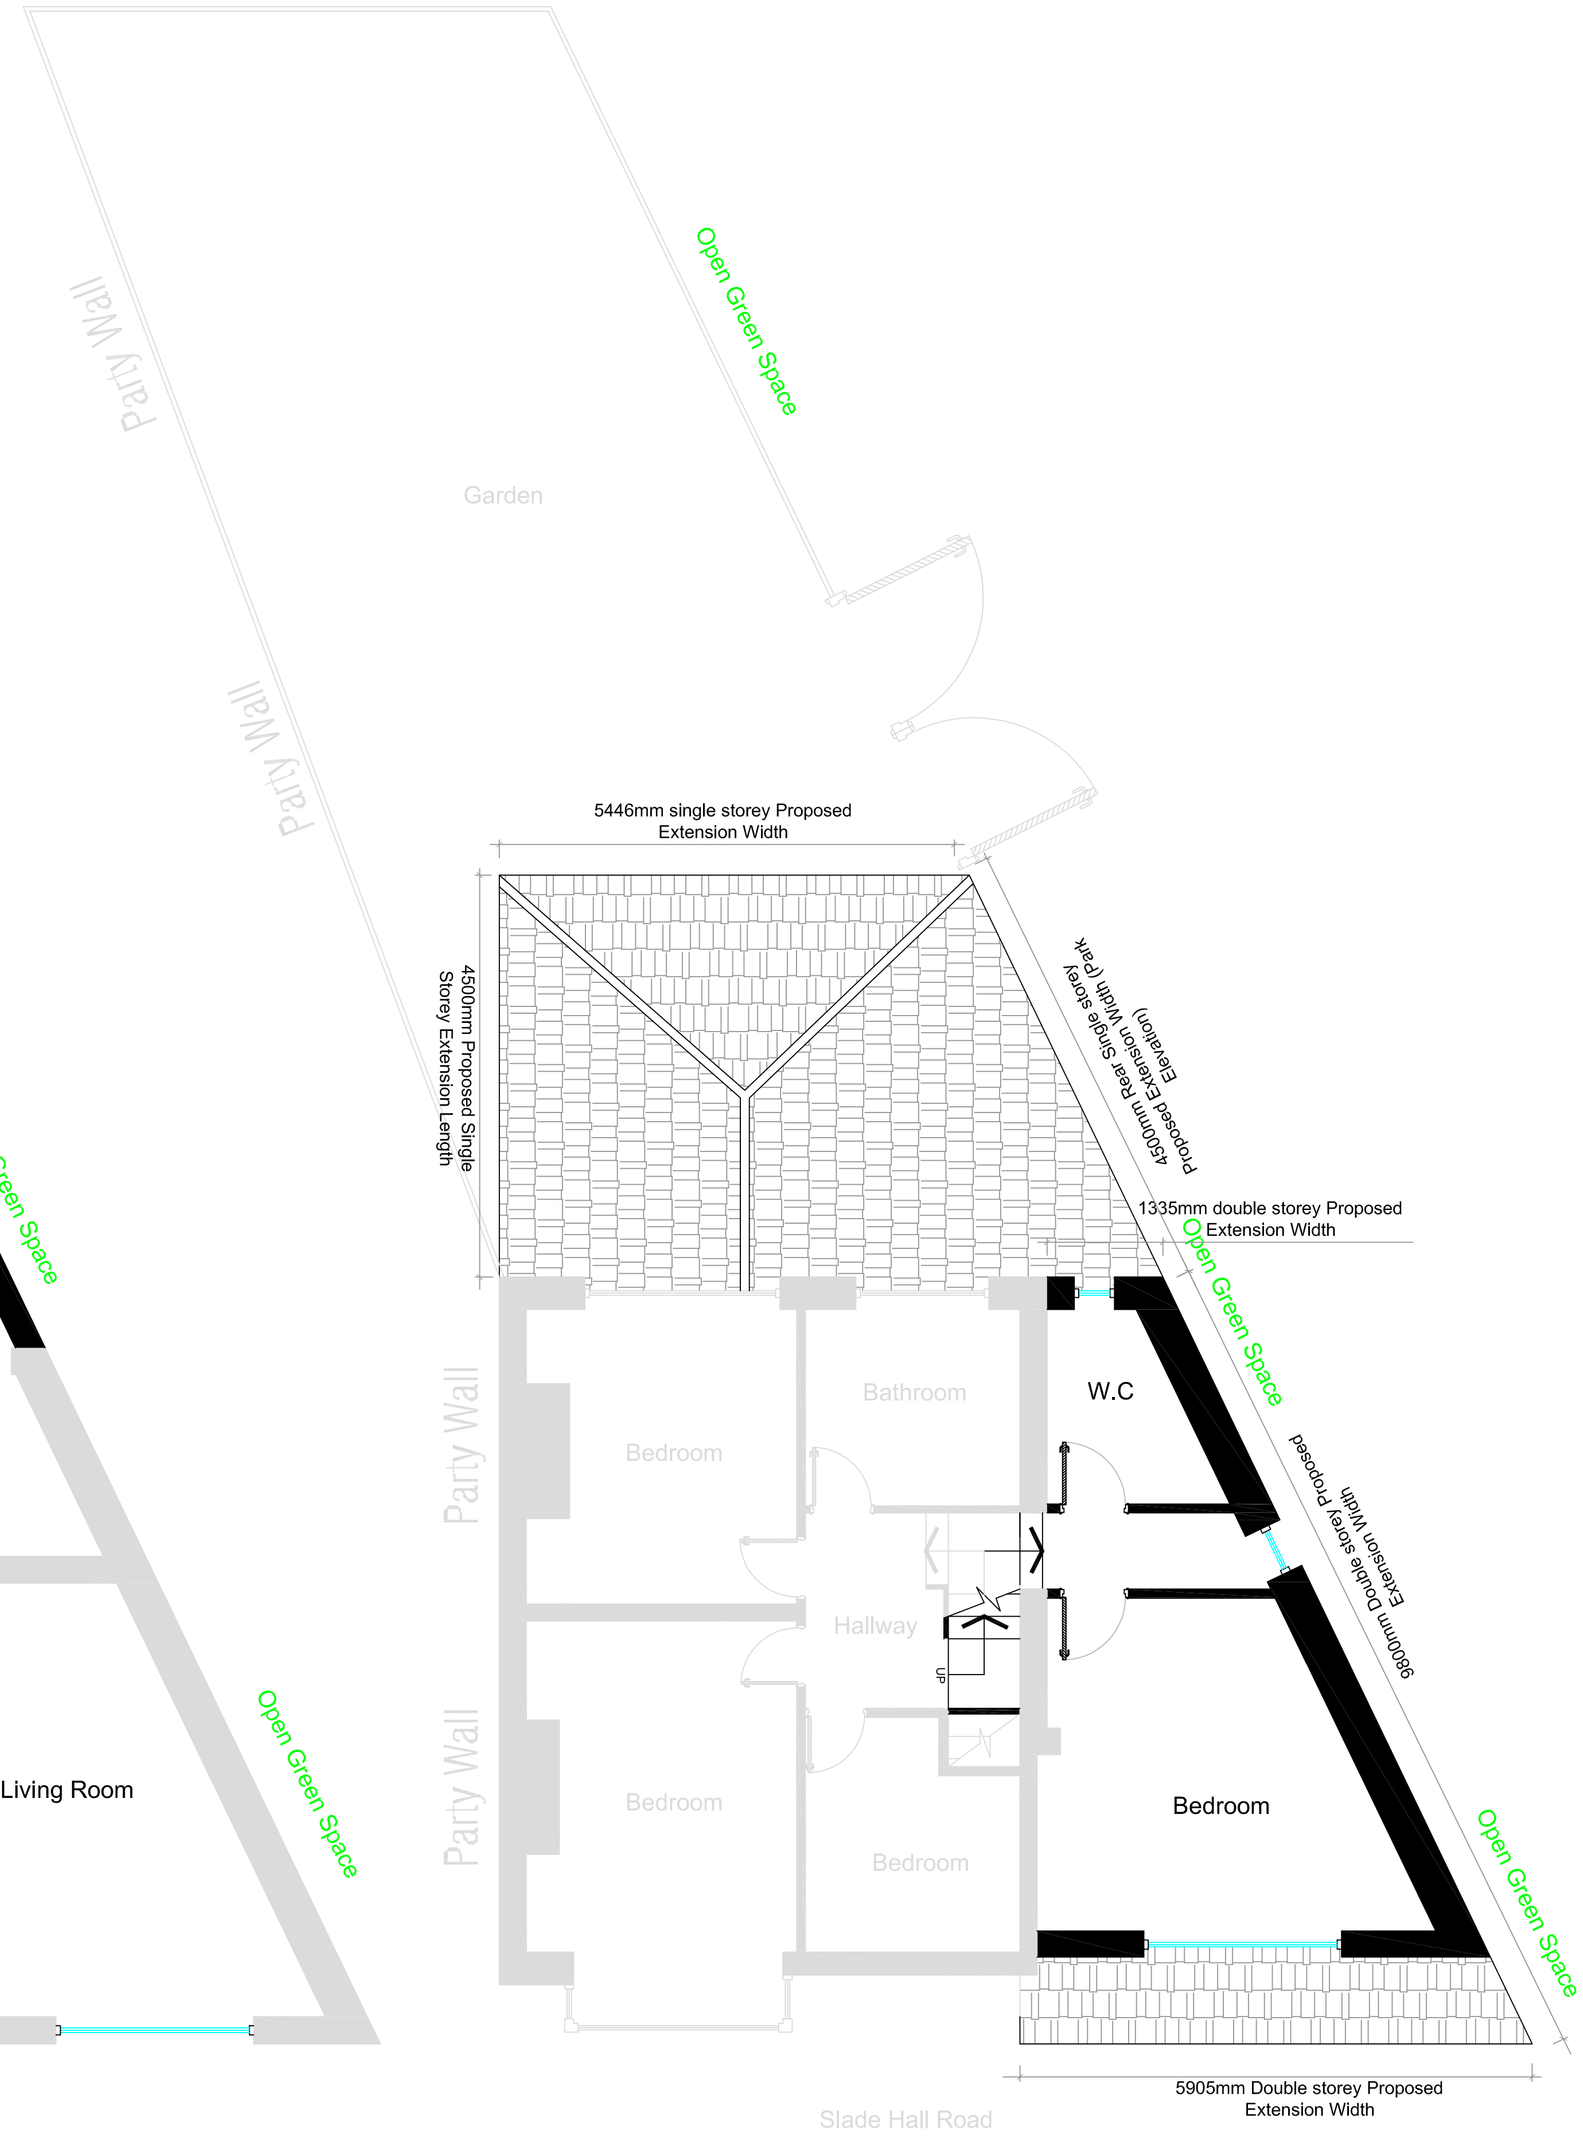

PROPOSED FIRST FLOOR PLAN 1:50 @ A1

EXISTING PROPOSED

Archi-Plan Services

Archi-plan services : www.archi-planservices.co.uk : 07912058810

Rev.	Revision details	By	Chk.	App.	Date

NOTE TO CONTRACTOR: DO NOT SCALE FROM THIS DRAWING

Client

2 SLADE HALL ROAD, LONGSIGHT.

Project

DOUBLE SIDE EXTENSION & SINGLE STOREY REAR EXTENSION INCL. GABLE WALL & REAR DORMER.

Title

PROPOSED PLANS.

Drawn by	Date Dec.	Purpose of issue PLANNING.	Scale **1:50 @ A1**
Checked by	Date	Drawing No.	
Approved by	Date	**BUILDING/26158192-B**	

CIAT