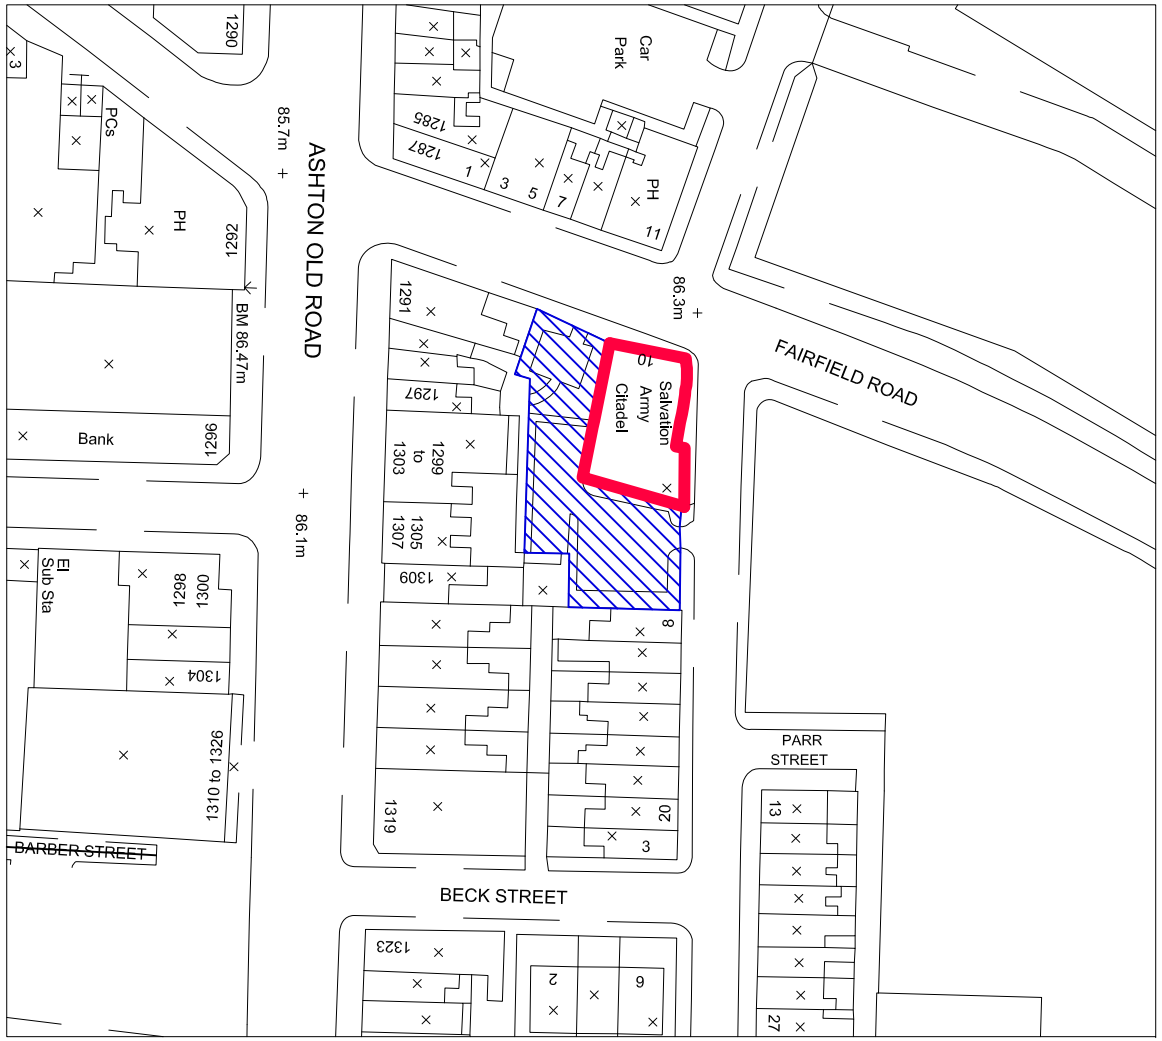

SCALE 1:1250

Chartered Building Surveyors
Design & Construction Consultants

12 Greek Street, Stockport, SK3 8AB
Tel: (0161) 476-6662
Fax: (0161) 477-6663
e-mail: info@iglsurveying.co.uk

Client:	The Salvation Army Trustee Company
Project:	Openshaw Corps New Hall
Drawing title:	Existing Location Plan

Drawn by:	RWI	Drawing No:	2564/ELP
Checked by:	RWI	Date:	April 2013
Scale:	1/1250	Revision:	

Revision Description

Reference:

This drawing is copyright and should not be used or reproduced without the written consent of I.G.L Surveying ltd.
All dimensions to be checked on site by the contractor prior to commencement of works.