
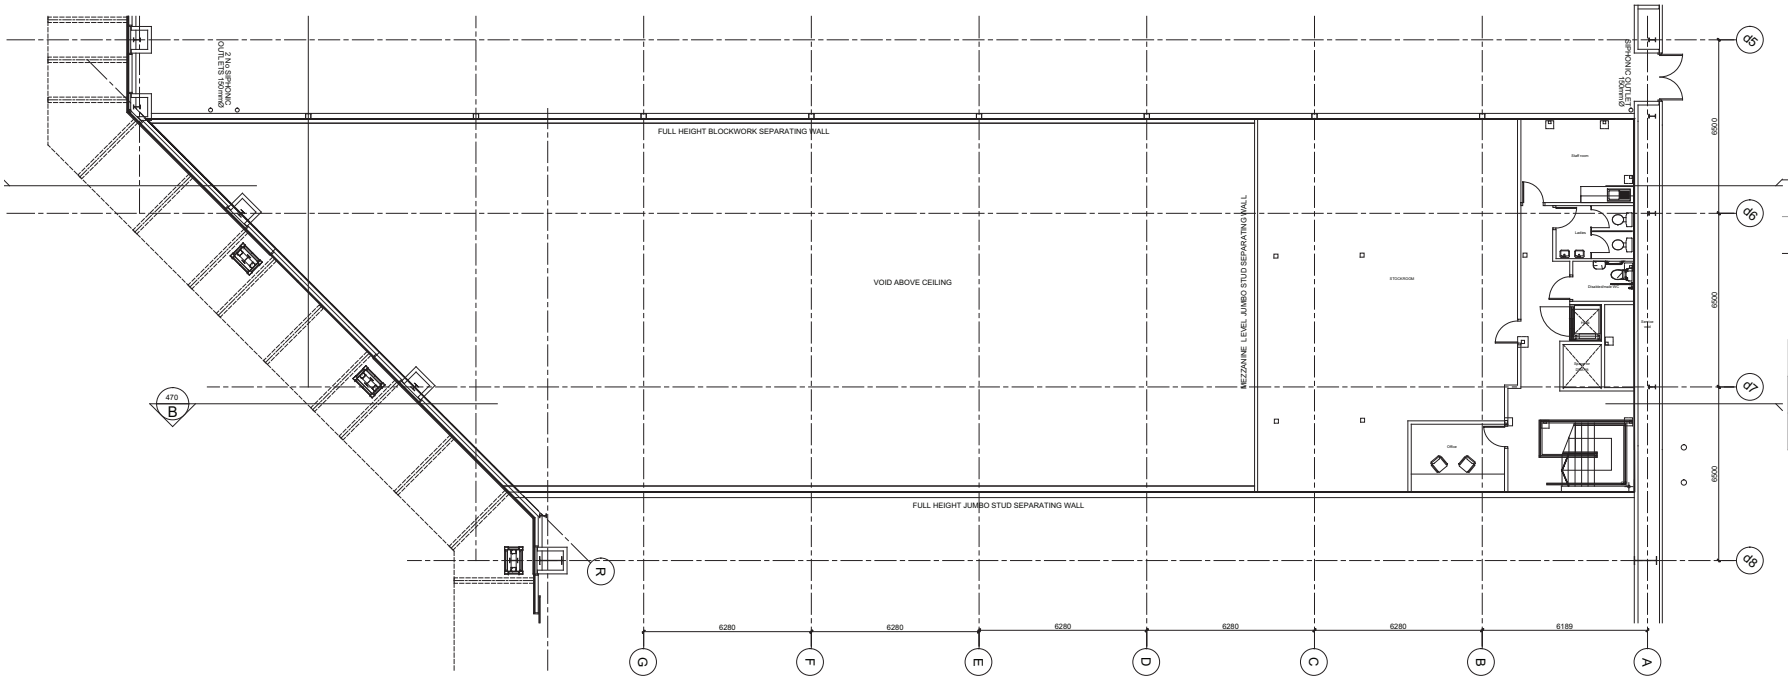


110 / 02 EXISTING MEZZANINE LEVEL PLAN
SCALE 1:100

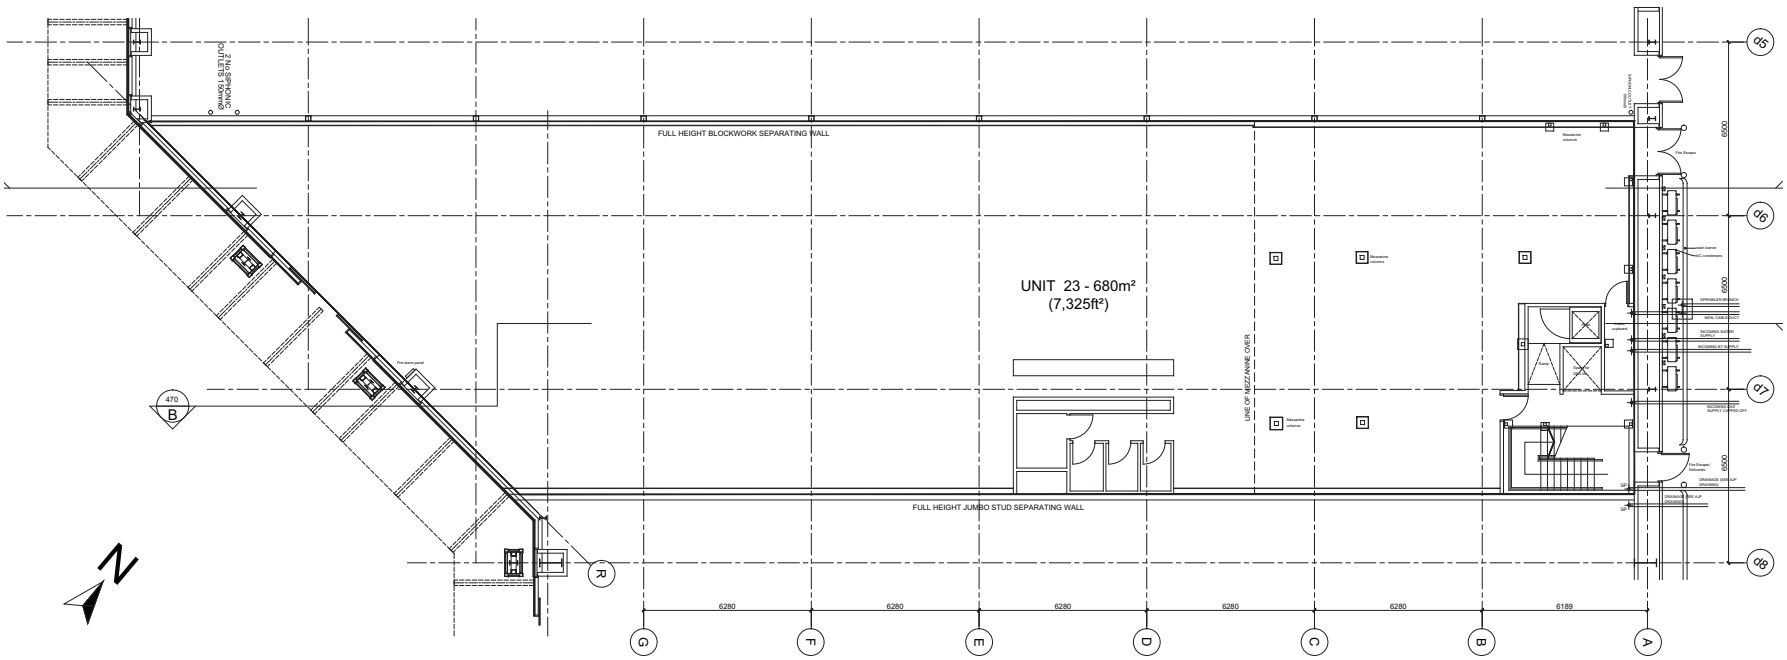

110 / 01 EXISTING GROUND FLOOR PLAN
SCALE 1:100

Sales: 637 sqm
BOH: 221 sqm
Total: 680 sqm

Manchester Nike FactoryStore
Address: Unit 23 Manchester Fort

1.1 EXISTING PLAN
Revision No. 0

Date: 15.05.13
E 1/100 A1
E 1/200 A3

0 1 2 3 5 10m
Scale 1:100

AREA (m^2)						
SALES	STOCK	OFFICE	CIRCULATION SPACE IN BOH	STAIRS (IN SALES AREA)	BOH (STAFF FACILITIES)	TOTAL
631	114	9.3	32	-	21.4	808

Rev	Date	Description
-	15.05.13	Initial Issue

Title: EXISTING PLAN
Job: NIKE FS MANCHESTER MANCHESTER FORT
Scale: 1:100 @ A1, 1:200 @ A3
Date: MAY 13
Drn: AFG
Chk: PH
Dwg No: 12209 / 110
Rev: -

Child Graddon Lewis
architects & designers
Studio 1
155 Commercial Street
Spitalfields
London E1 6BJ
T +44 (0) 20 7539 1200
F +44 (0) 20 7539 1201
E hq@cgluk.com
www.cgluk.com