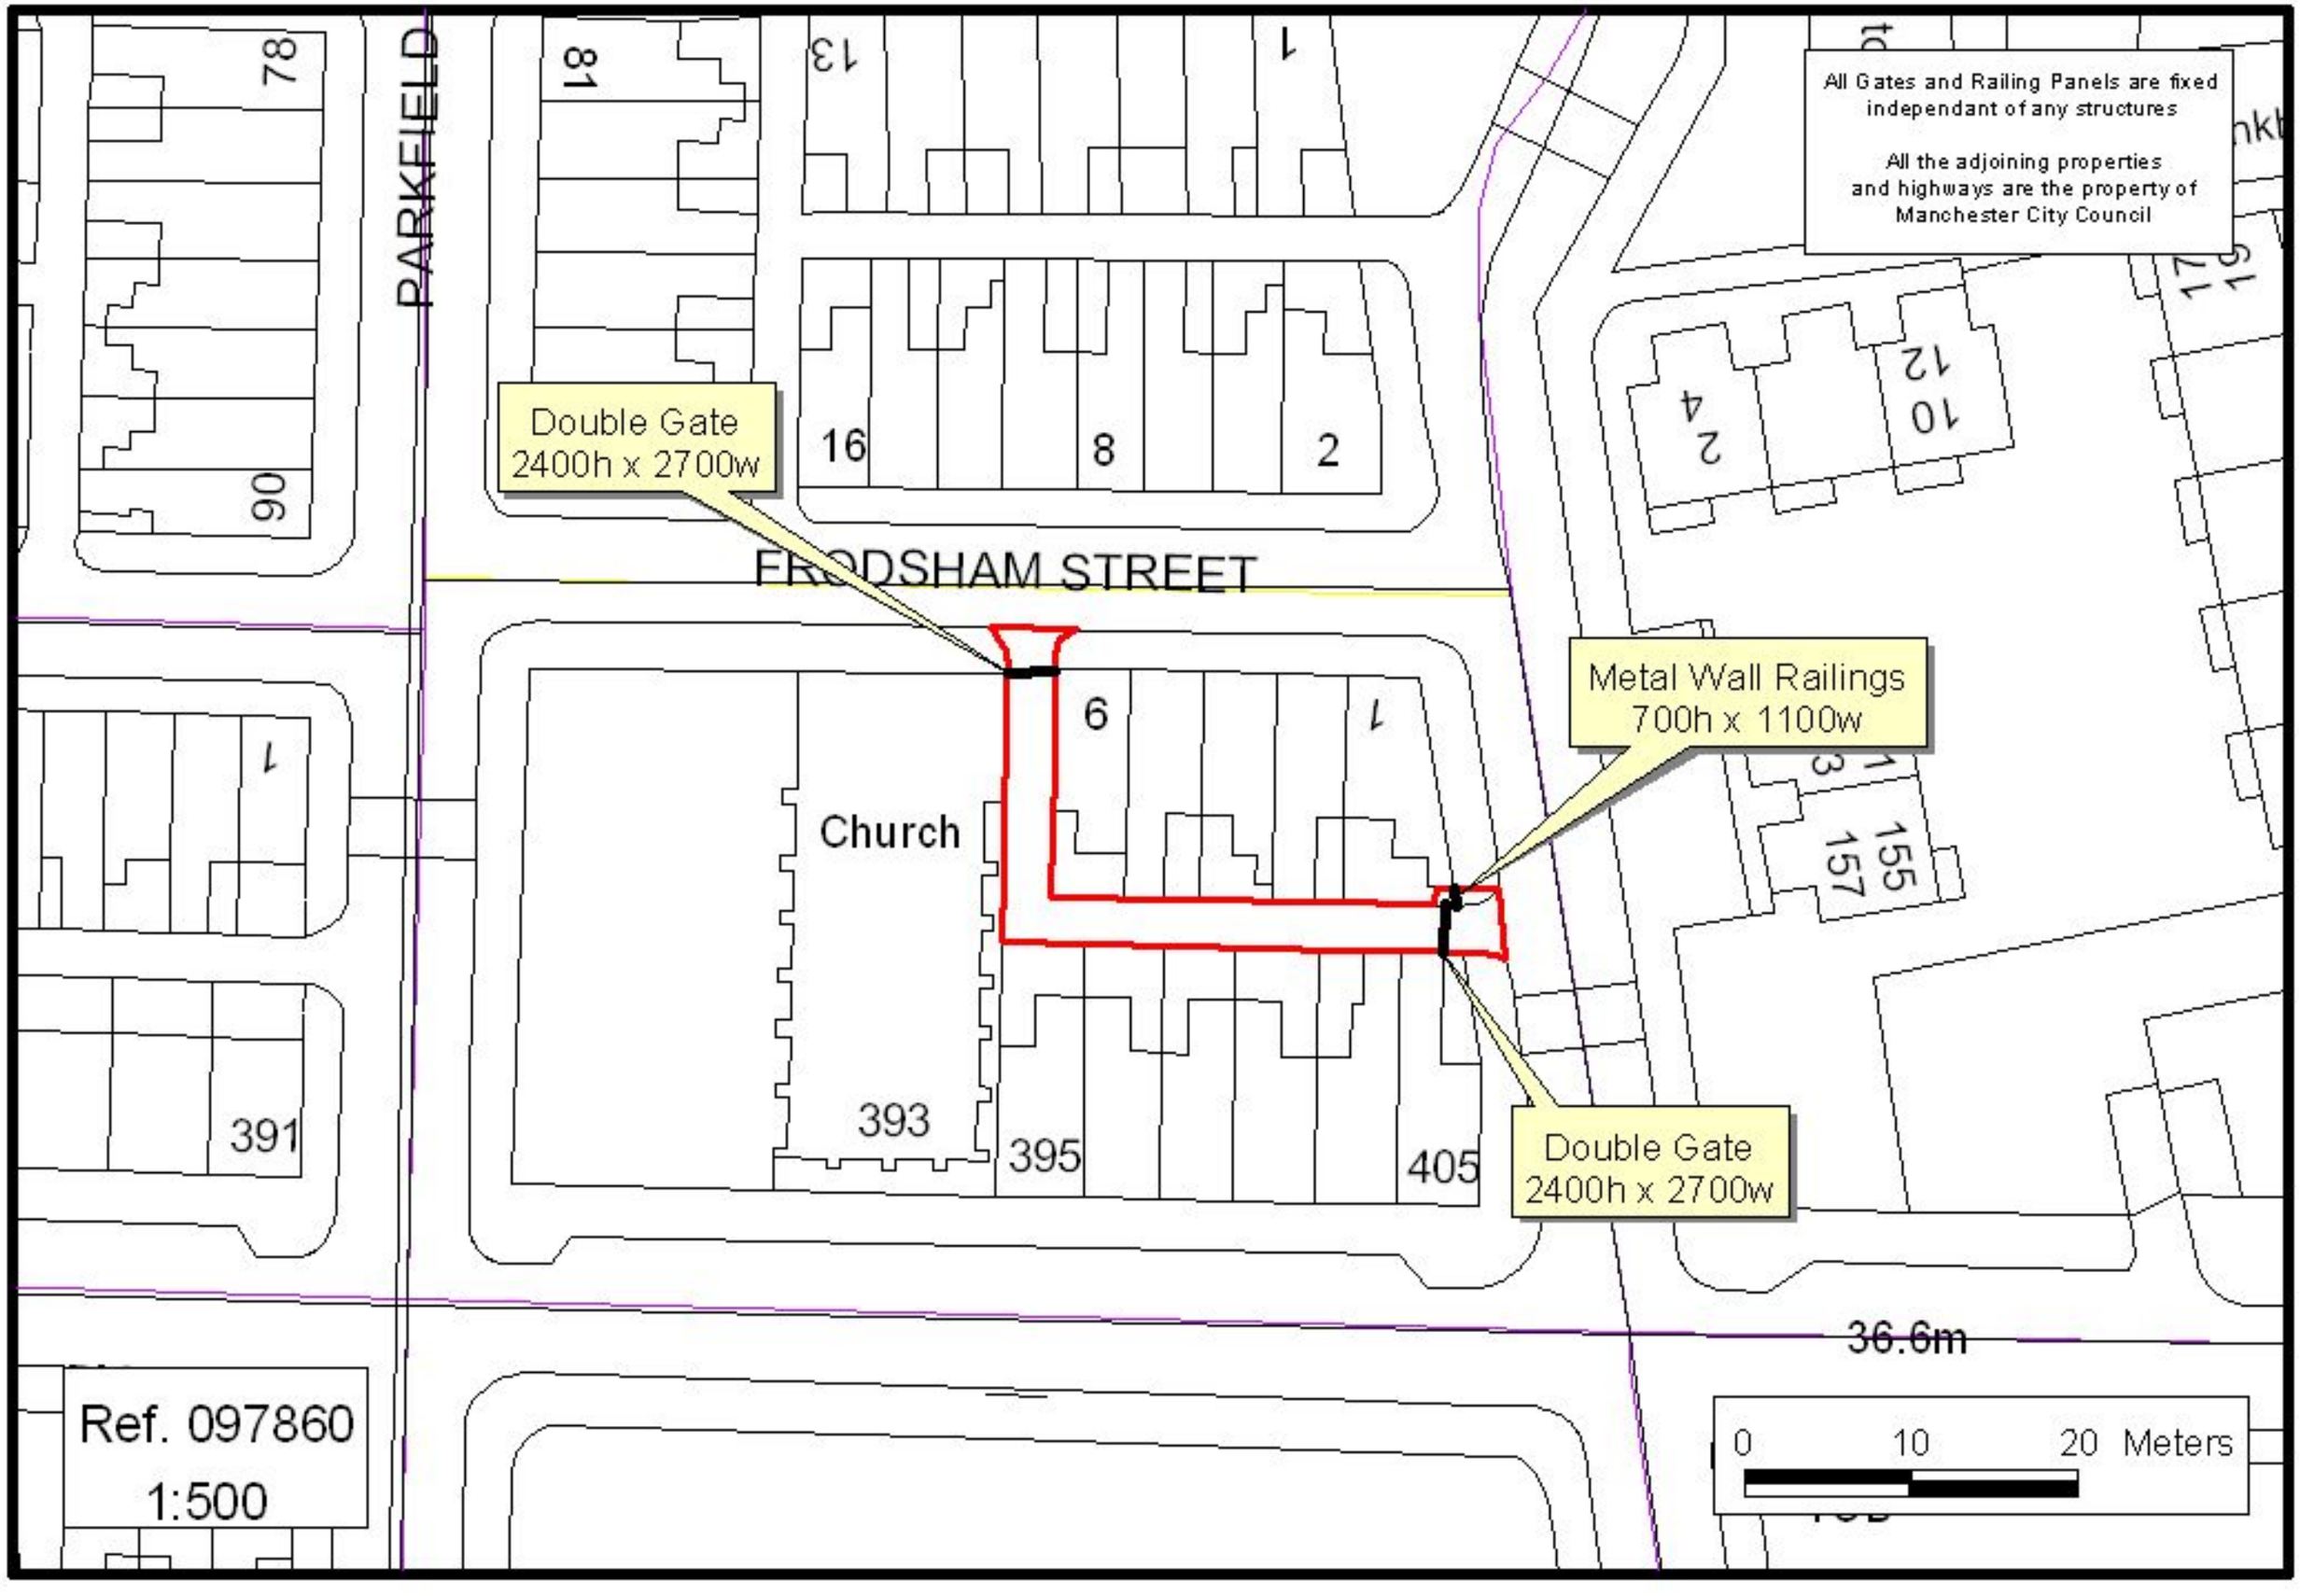
All Gates and Railing Panels are fixed independant of any structures
All the adjoining properties and highways are the property of Manchester City Council
PARKFIELD
FRODSHAM STREET
Double Gate 2400h x 2700w
Metal Wall Railings 700h x 1100w
Double Gate 2400h x 2700w
Church
78
81
13
1
90
16
8
2
6
1
1
3
155
157
391
393
395
405
36.6m
Ref. 097860
1:500
0
10
20 Meters