




FRONT ELEVATION

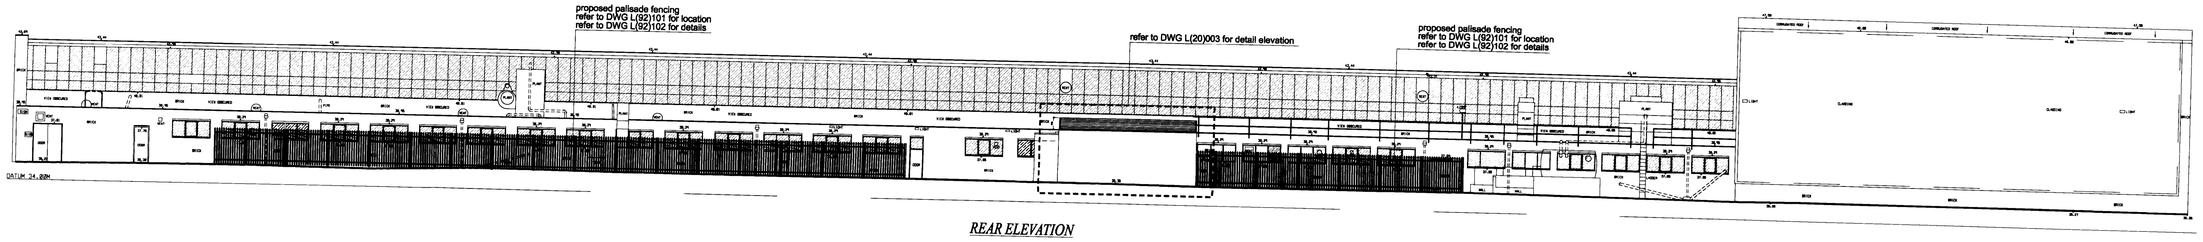

REAR ELEVATION

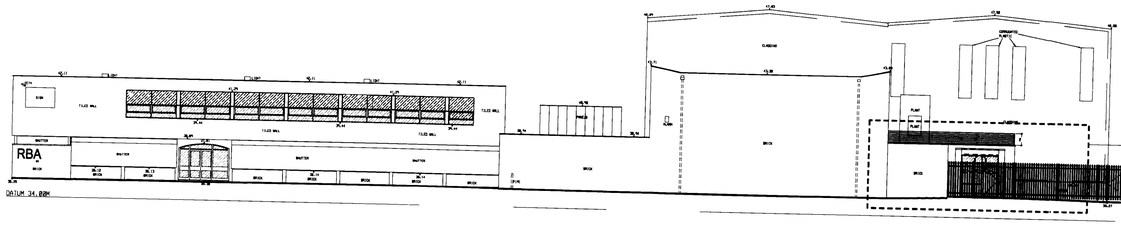

RIGHT ELEVATION

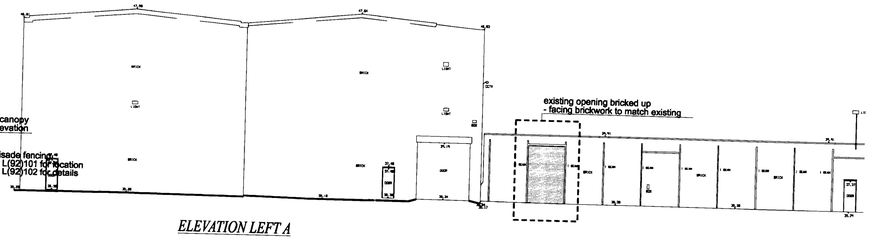

ELEVATION LEFT A

Project				ISSUE
Rev	Description	By	Chk	Date

All dimensions to be as noted (to be checked on site prior to manufacture). Do not scale of this drawing. Report any discrepancies to the Architect / CA immediately.

PLANNING

Project
R28 - Manplas
Roundthorn Industrial Estate
Wythenshawe
for Bluemantle Ltd.

Title
Elevations as proposed

Drawn: M	Checked:	Approved:
Scale: 1:200 @ A1	Date: May 08	Project No: 08 -10
Drawing No: L(20)002		Revision:

GA Studio
Urban Design and Architecture

A: 1 Market Court 62 Tib St Northern Qtr Manchester M4 1LG I T: 01618 383639 F: 01618 383639 E: mail@gastudio.co.uk