

PLANNING AND BUILDING CONTROL
25 APR 2012

Reg No
3025/12/SK10
March 2012

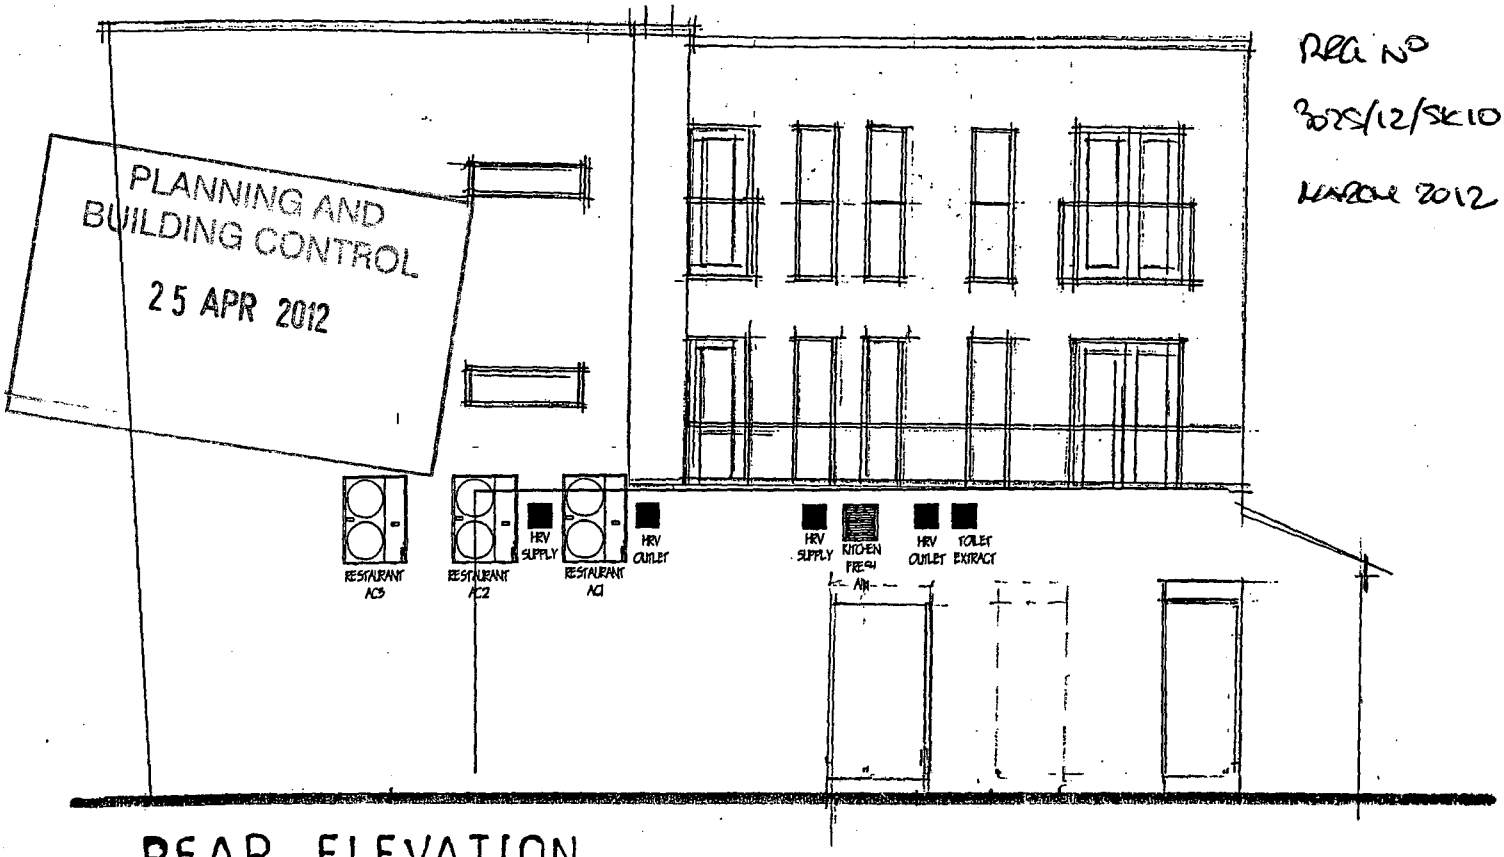

REAR ELEVATION
Scale 1:100

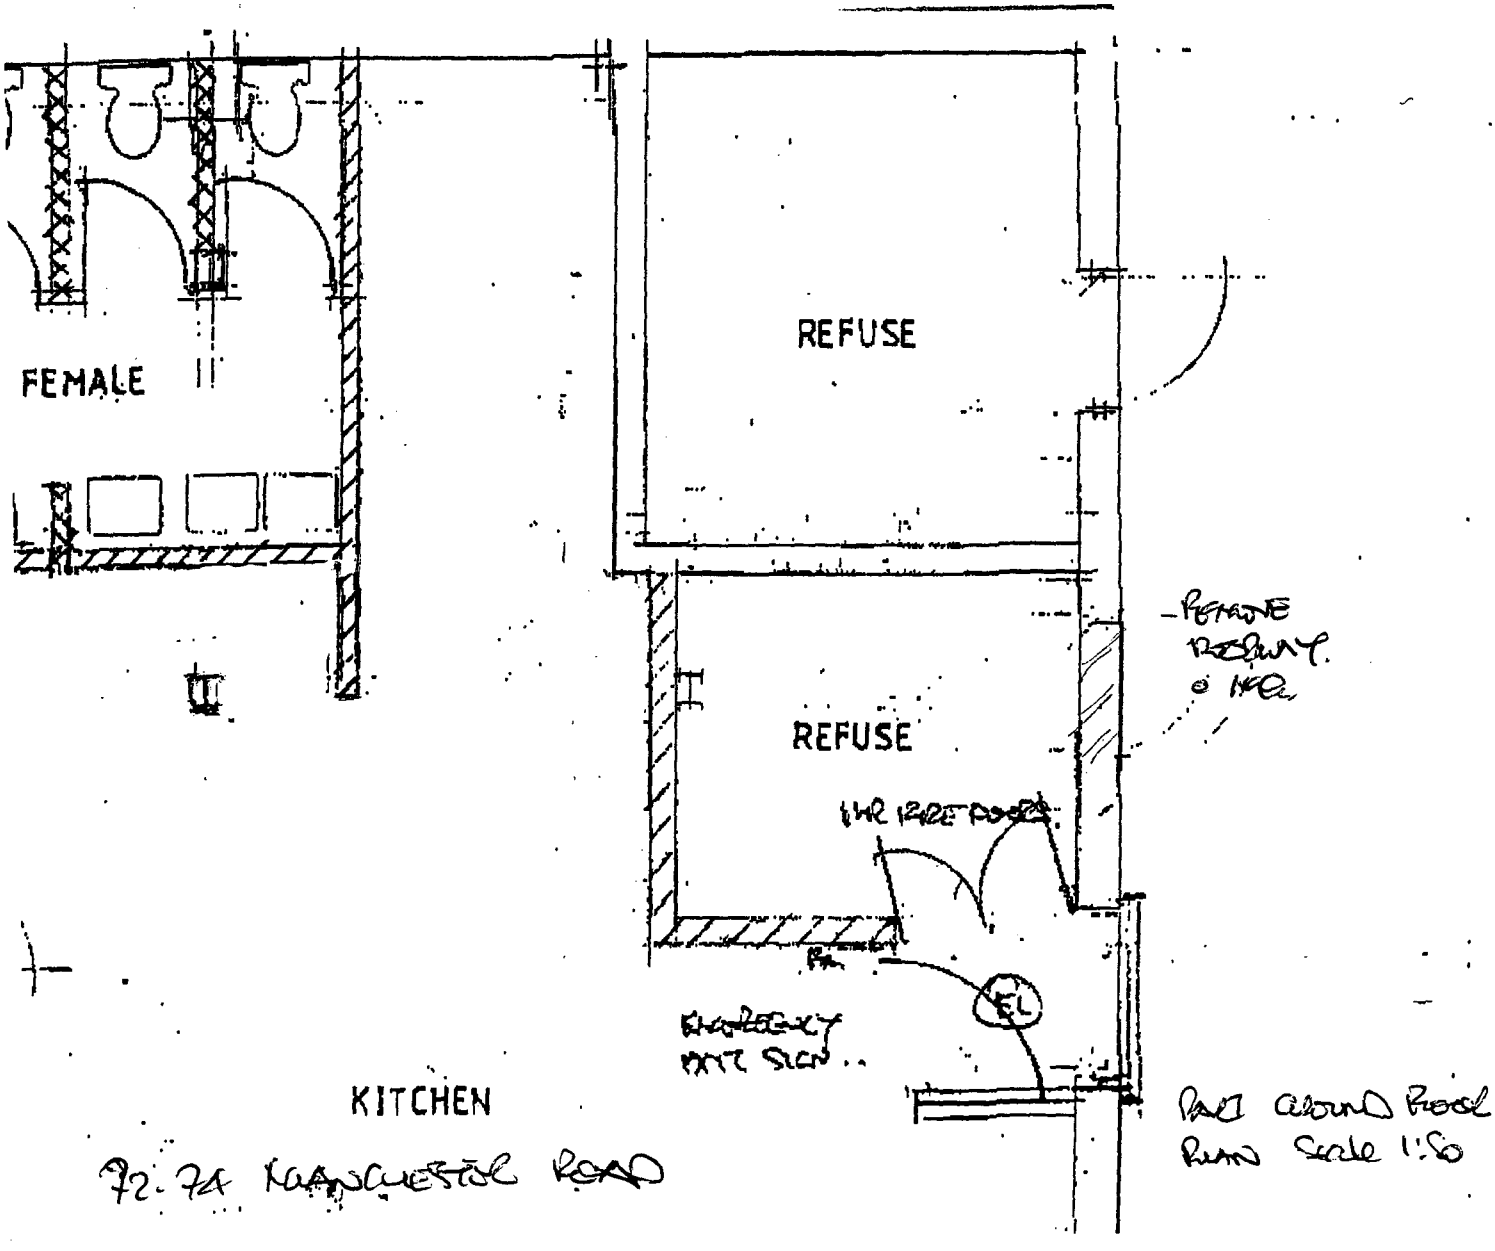

72-74 MANCHESTER ROAD

Part ground floor plan Scale 1:50