
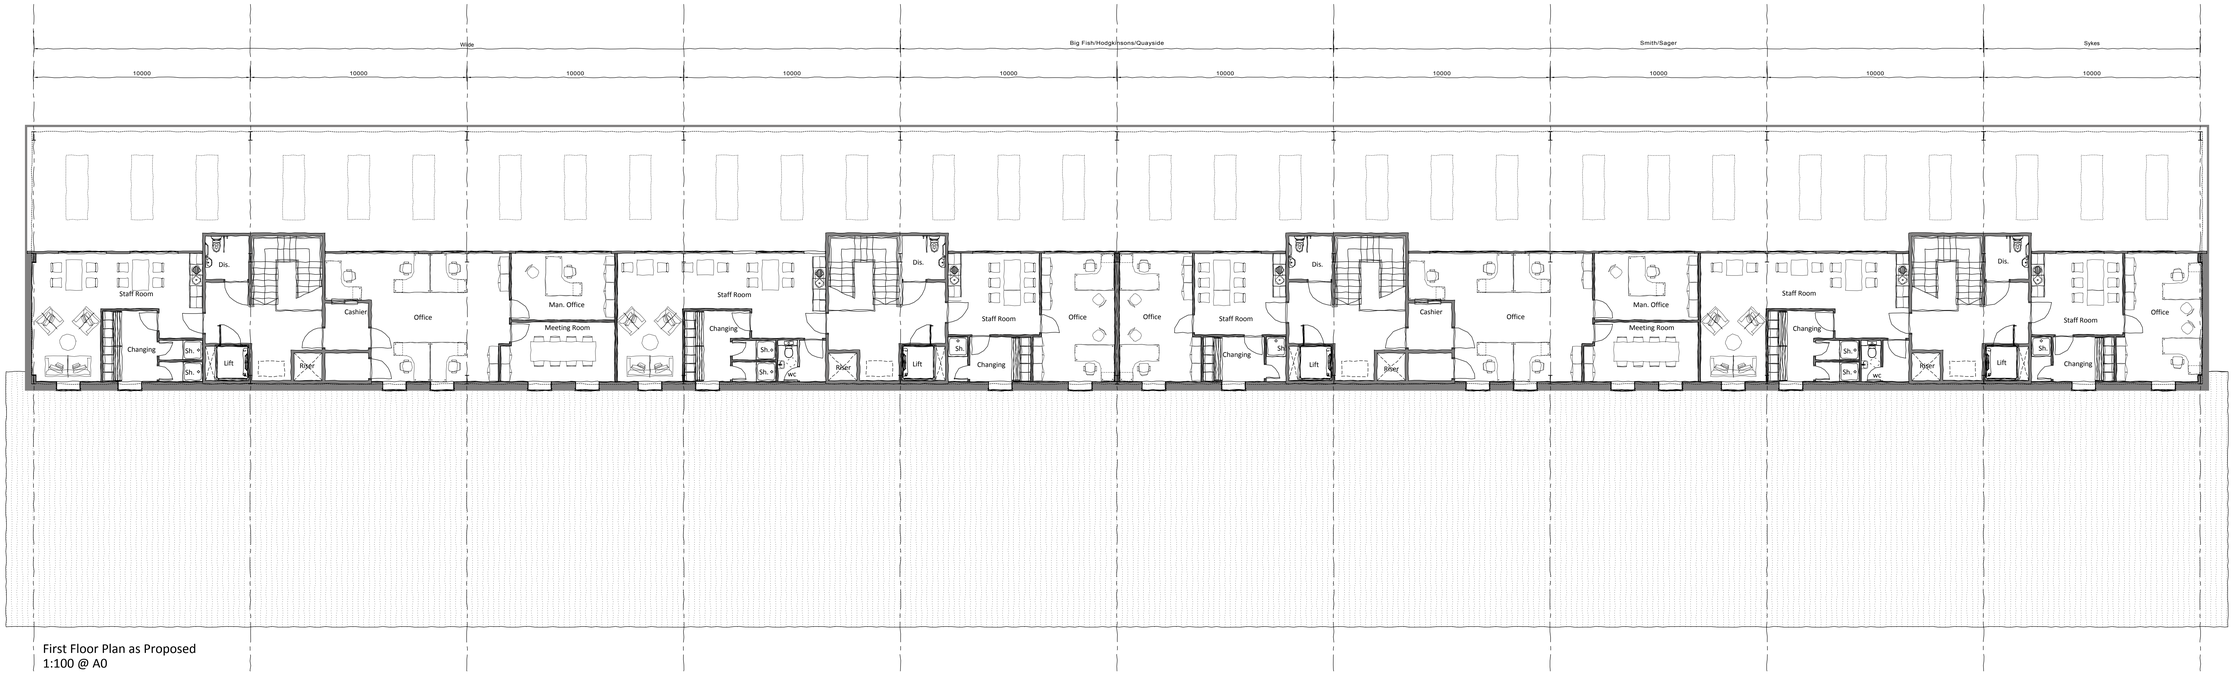


First Floor Plan as Proposed
1:100 @ A0

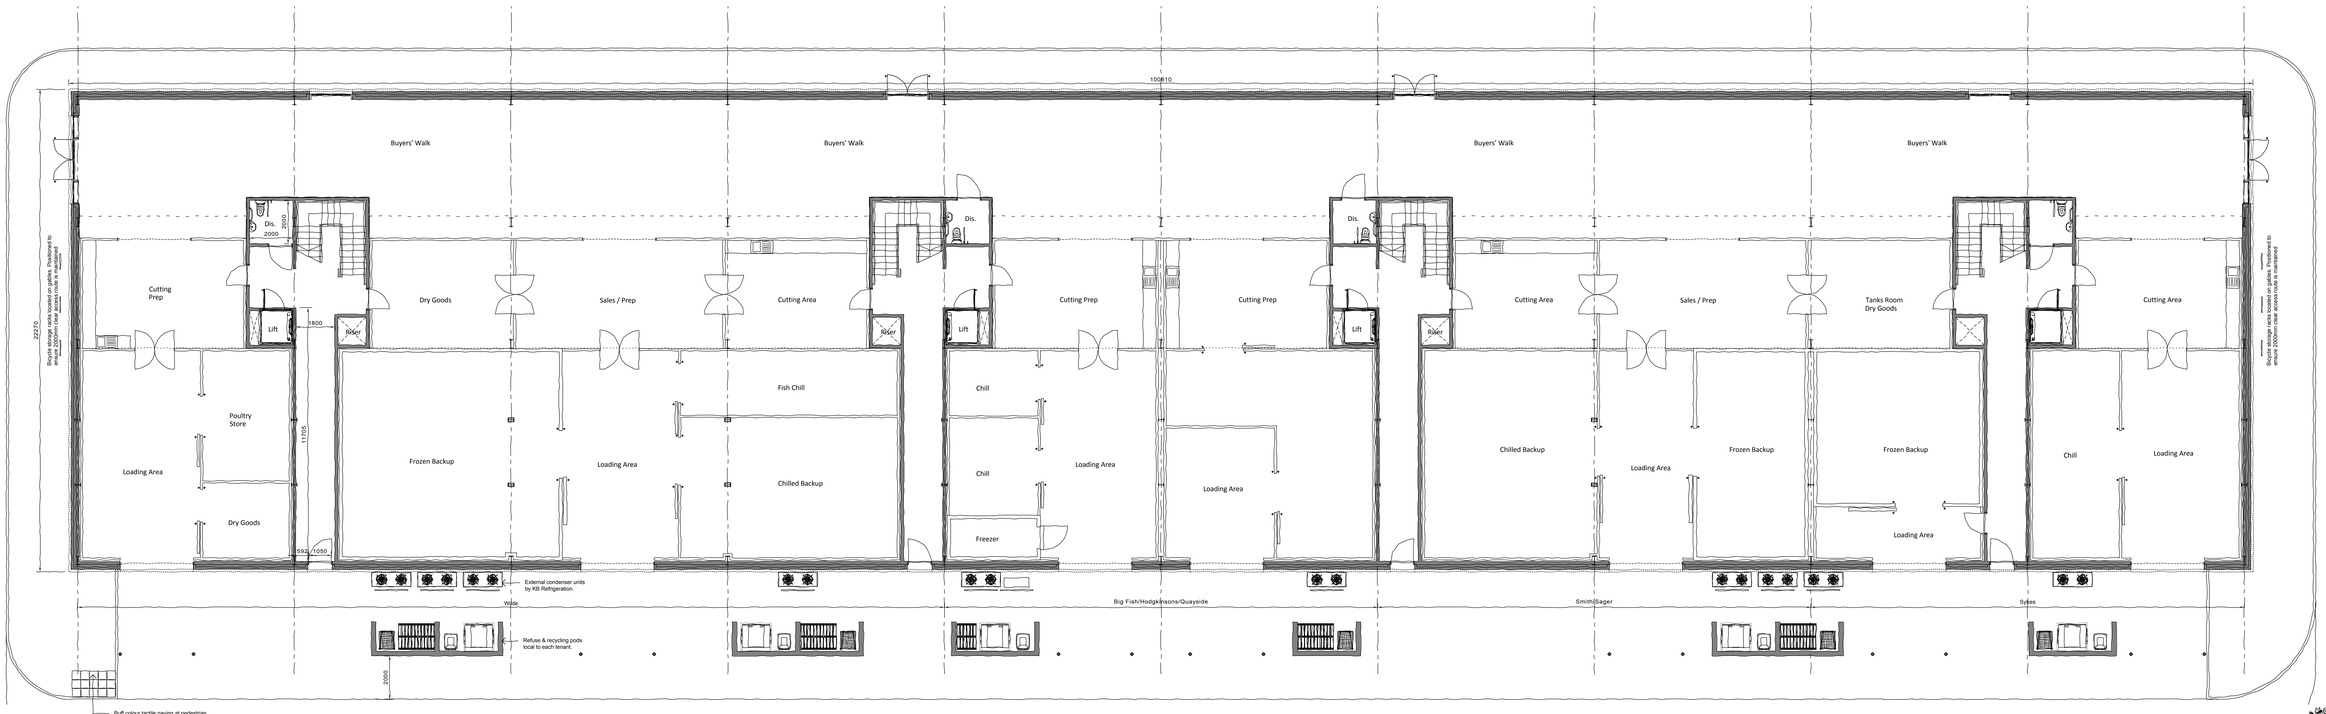

Ground Floor Plan as Proposed
1:100 @ A0

The contractor is cautioned to check all dimensions, levels and relevant site conditions before any construction takes place.

DO NOT SCALE FROM THIS DRAWING.

STATUS - PLANNING

0 1 2 3 4 5 10m

1:100 Scale Bar

MANCHESTER CITY COUNCIL

gd lodge architects

empire house 131 west nile street glasgow G1 2RX
tel 0141 332 6804 fax 0141 333 0813
projects@gdlodge.co.uk
www.gdlodge.co.uk

CLIENT
Manchester City Council

PROJECT
Proposed Fish Market
New Smithfield Market
Whitworth Street East, Manchester

DRAWING
Floor Plans as Proposed

DATE	DRAWN BY
April 2013	FB
SCALE	**CHECKED BY**
1:100 @ A0	AM

JOB NO.	DRAWING NO.	REVISION
2442	200	-