DO NOT SCALE FROM THIS DRAWING

REFERENCE

APPLICATION BOUNDARY

OWNERSHIP BOUNDARY

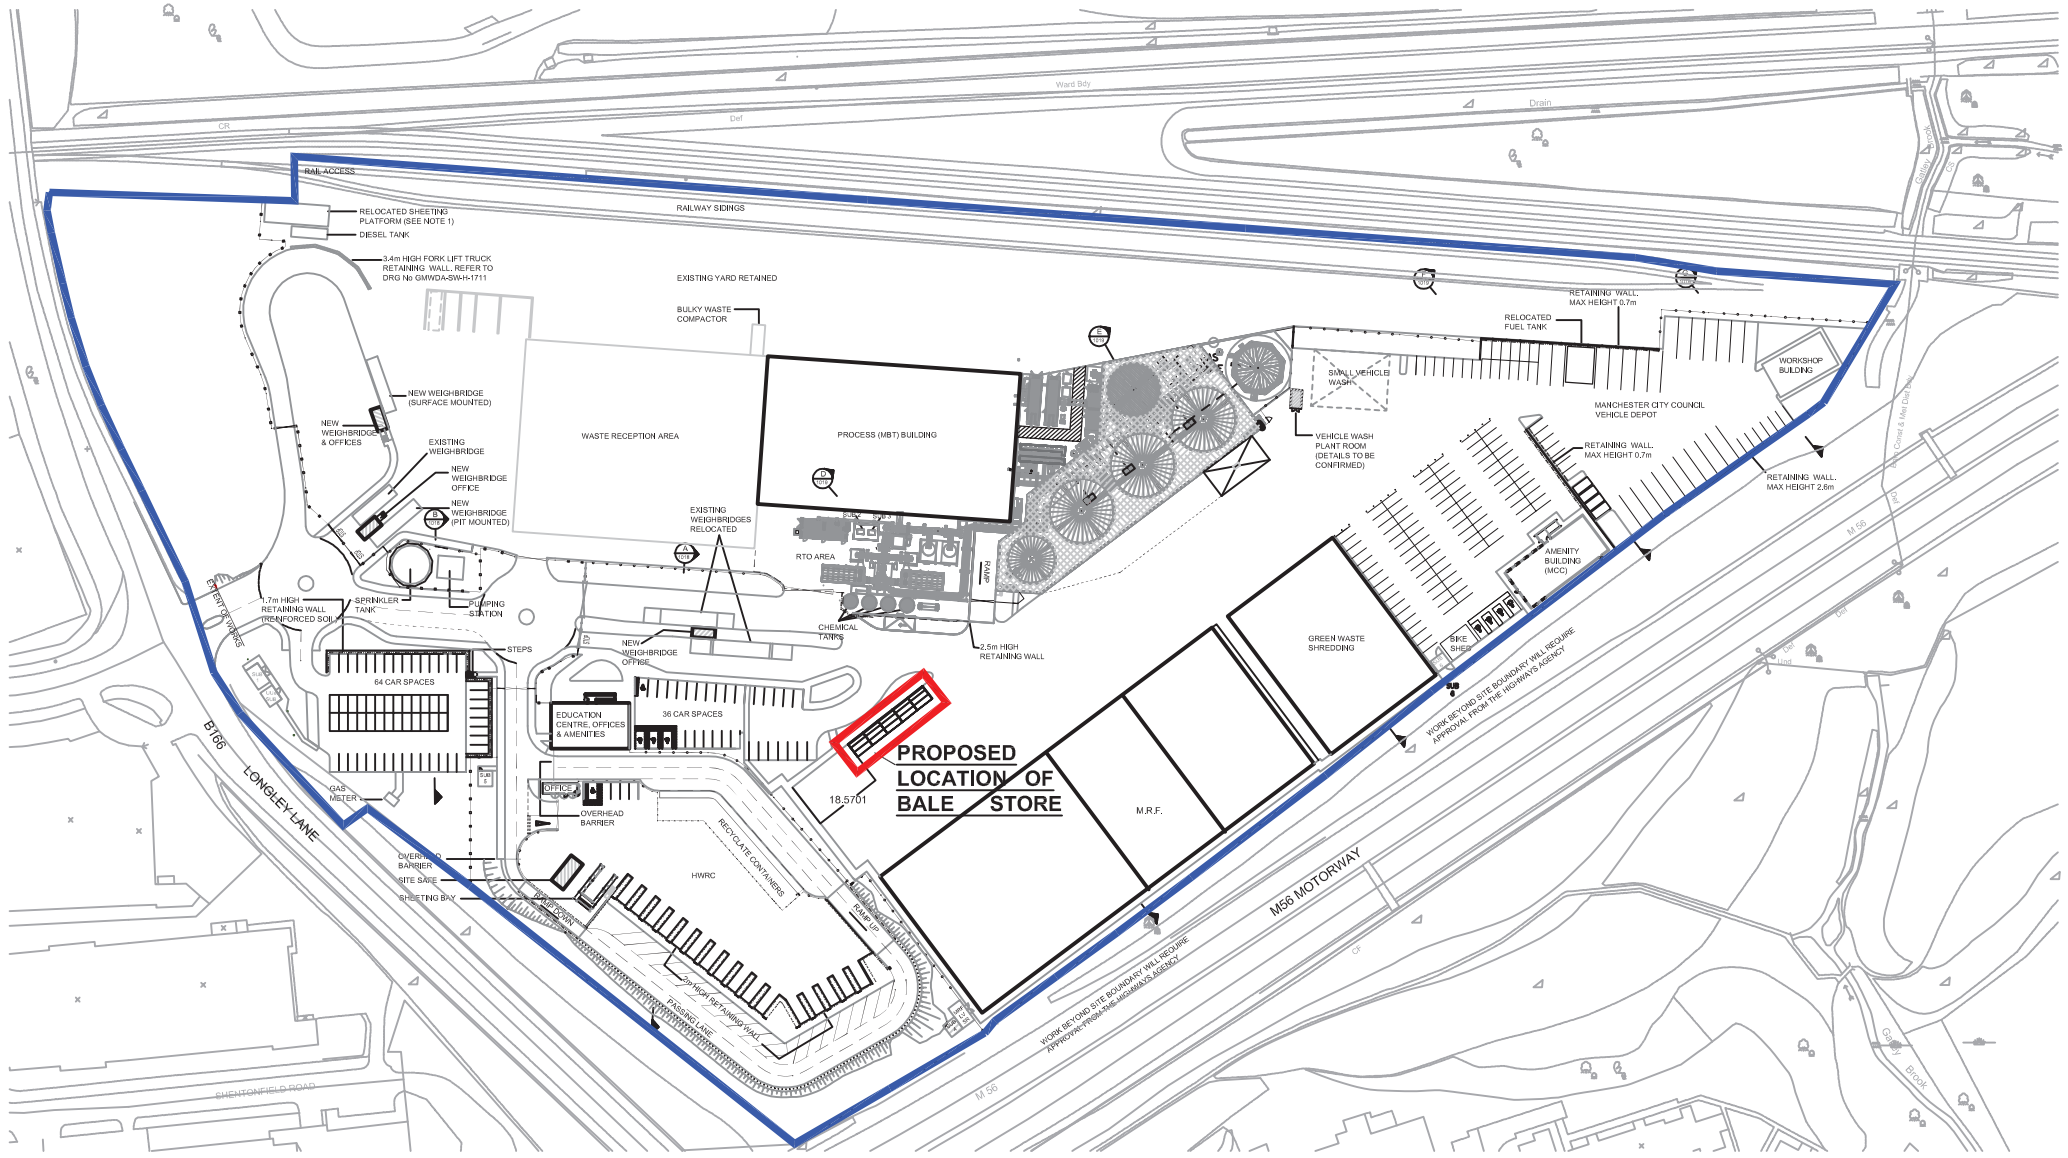

REVISION	DETAILS	DATE	DRAWN	CHK'D	APP'D
A	First Issue	09/05/13	FZ	GF	RK

CLIENT

Viridor Laing (Greater Manchester) Ltd

PROJECT

South Manchester Resource Recovery Centre
Longley Lane, Sharston
Proposed Bale Store

DRAWING TITLE

Site Layout Plan

DRG No.	SCALE	DATE
LE11879-003	1:2000	08/05/13
DRAWN BY: ZF	CHECKED BY: GF	APPROVED BY: RK

☐ STOKE-ON-TRENT (HEAD OFFICE)	TEL 0845 111 7777	☐ CARDIFF	TEL 029 2072 9191
		■ LEIGH	TEL 01942 260101
☐ NEWCASTLE UPON TYNE	TEL 0191 232 0943	☐ SHEFFIELD	TEL 0114 245 6244
☐ WEST BROMWICH	TEL 0121 580 0909	☐ EDINBURGH	TEL 0131 555 3311
☐ LONDON	TEL 020 7287 2872	☐ LIVERPOOL	TEL 0151 494 5431

wardell armstrong — your earth our world

© Copyright Reserved