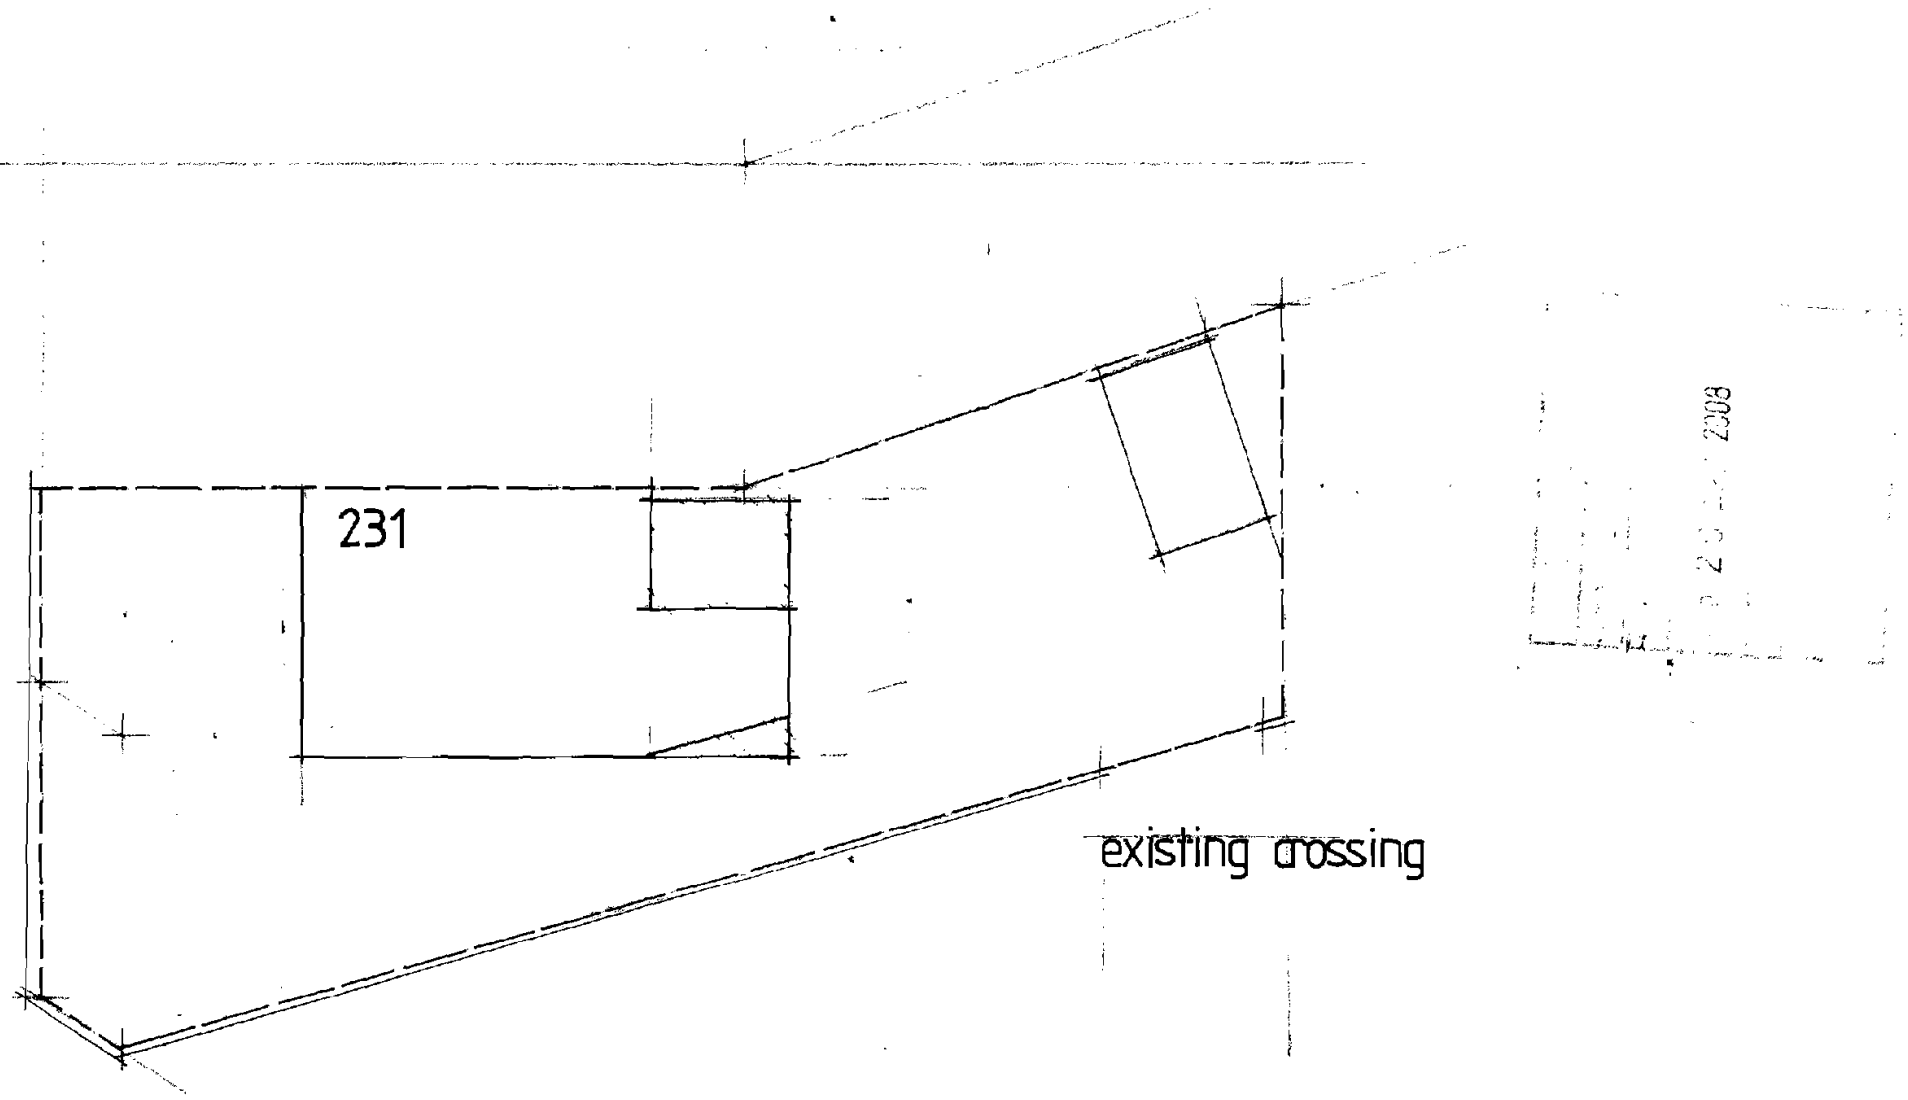


231 Ryebank Road Chorlton Mcr

Site Layout Existing

Scale 1:200

Date March 08