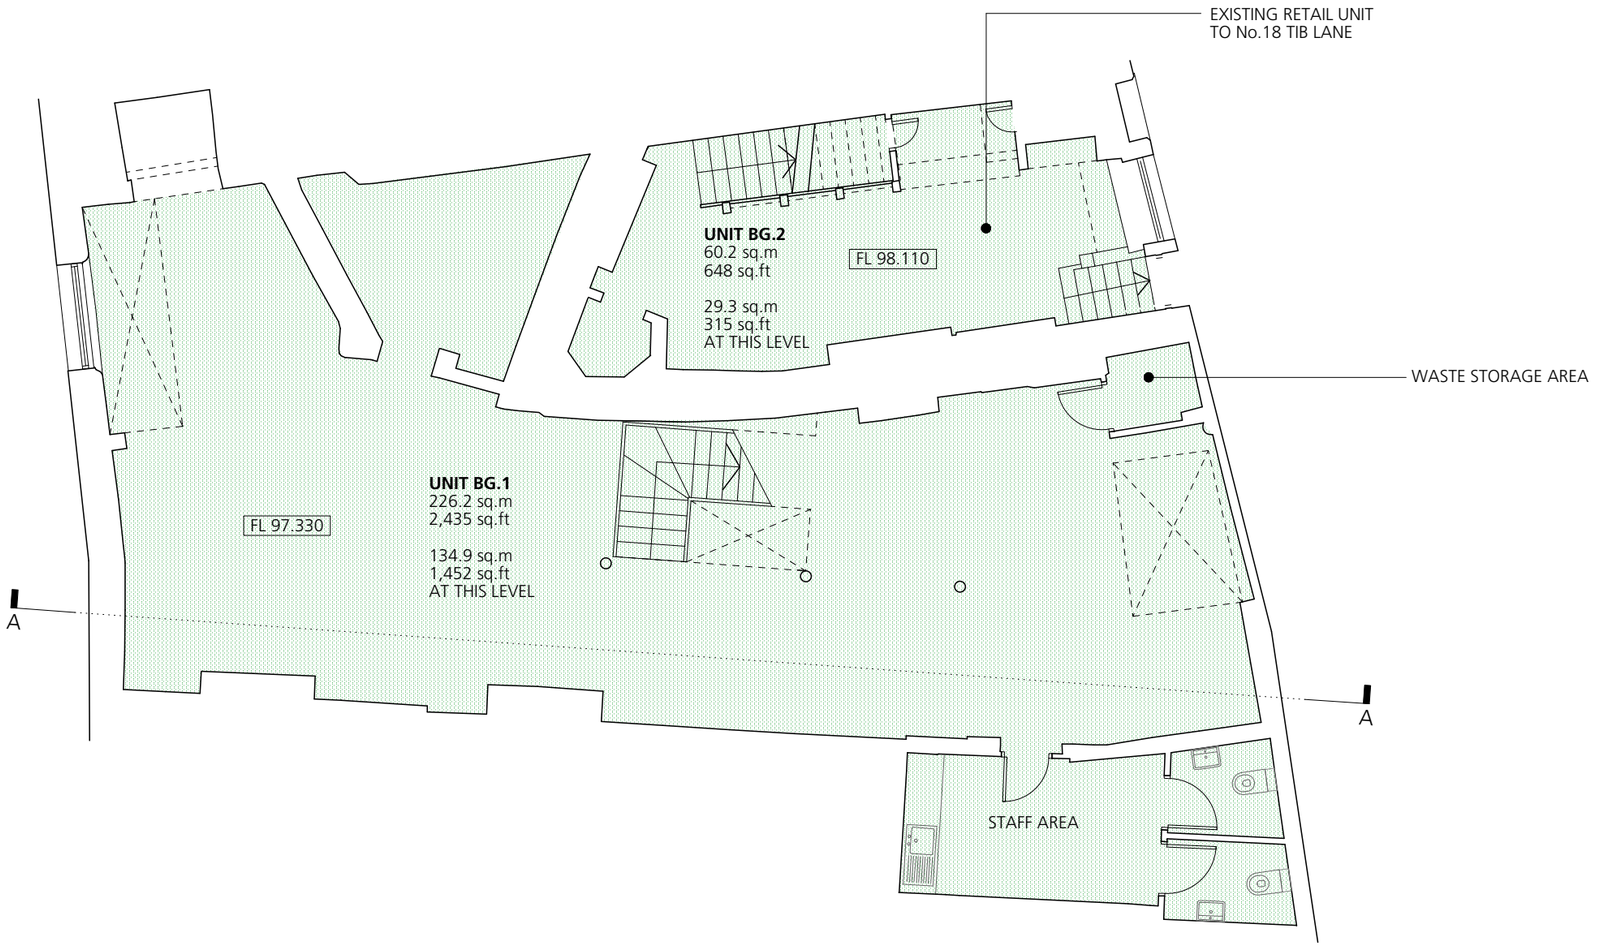


0 1 2 3 4 5
Metres

RETAIL SPACE

OFFICE SPACE

COMMON AREAS TO OFFICES

Rev A- 10/16 Waste storage area indicated

**Jonathan Davidson Architects**
Architecture , Planning & Industrial Design
29 Bow Lane
MANCHESTER
M2 4FW
t: 0161 711 0835
e: inbox@jdavidsonarchitects.com
w: www.jdavidsonarchitects.com

Key Plan & Northpoint

Client Grade A Alternative

Project **14-18 Tib Lane Mamchester**

Document **Planning Drawing Proposed Basement Plan**

Status For information

Scale & Date 1:100 @ A3 August 2016

Doc Ref 255 | PD | 1119 | A