1064

DFA 2 - Visitor Access compliant

Notes:
Sketch schemes may be based on plan information of unknown origin and is subject to verification and survey.
Contractors must verify all dimensions on site before commencing any work or shop drawings. This drawing is not to be scaled. Use figured dimensions only.
Building areas are liable to adjustment over the course of the design process due to ongoing construction detailing developments.

Subject to statutory approvals and survey.

50 40 30 20 10mm



Front Elevation




Side Elevation

Window to dining room on plot 139 only

Note

Photovoltaic panels following roof line to all dwellings to suit building orientation

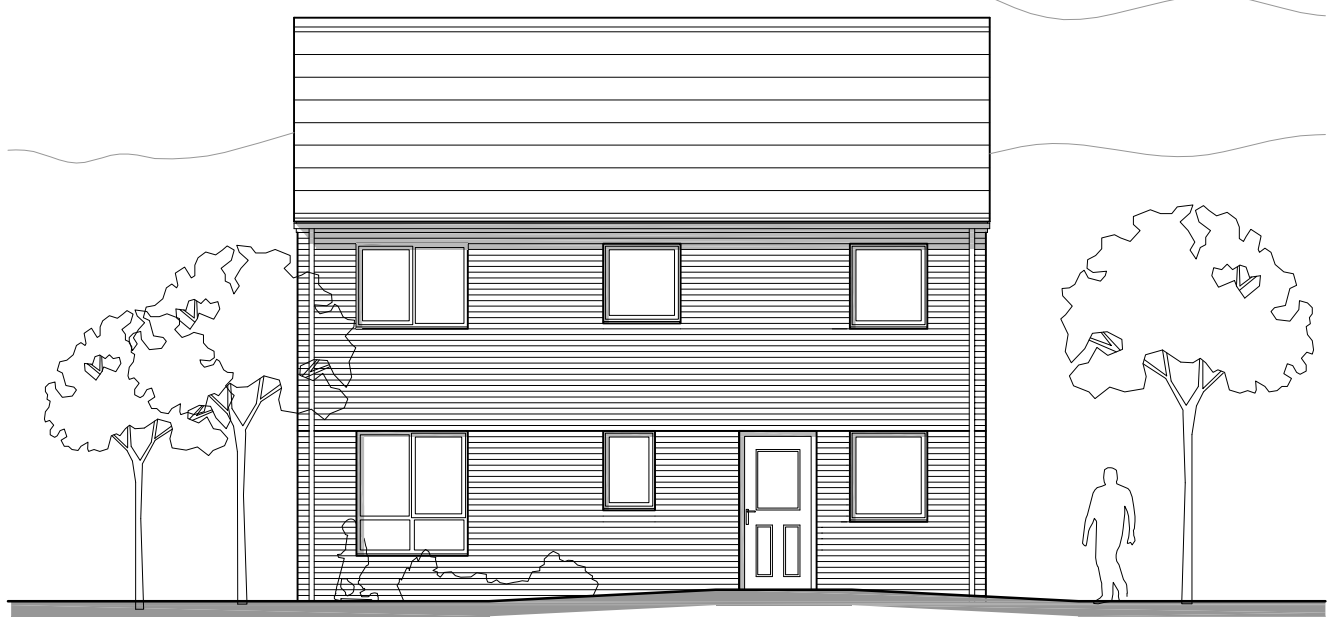

Rear Elevation



Side Elevation

Materials

- Red/brown multi clay facing brickwork with natural mortar
- Contrasting brickwork plinth with natural mortar
- Contrasting brickwork feature panel
- Red/brown brick cills and corbels
- Grey interlocking concrete tiles
- uPVC windows, colour white
- uPVC doors, colour TBA
- Black uPVC rainwater goods
- Contemporary GRP canopy

revisions
status Planning

edward architectural services ltd
prospect house 32 sovereign street leeds ls1 4bj t 0113 398 4000
www.eas-limited.co.uk

project Beswick Phase 2
client Gleeson Regeneration Ltd
title DFA 2 Visitor Access
House Type 1064 Elevations

drawn cr checked ge date 17.01.11 scale 1:100@A3
job no 0270 drawing no PL-29 rev -