




EXISTING FRONT ELEVATION

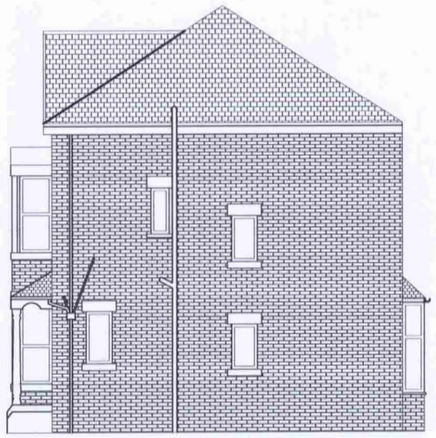


EXISTING SIDE ELEVATION

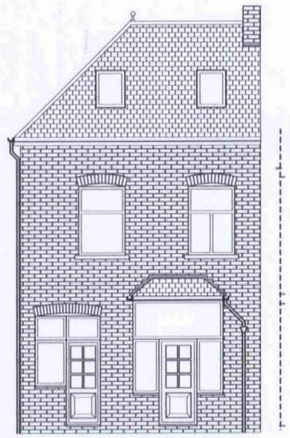

EXISTING REAR ELEVATION

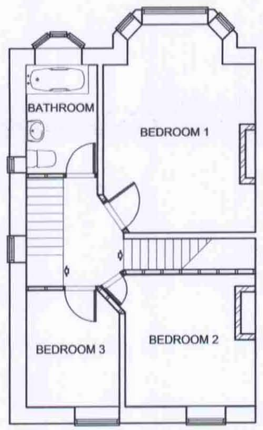

EXISTING FIRST FLOOR PLAN

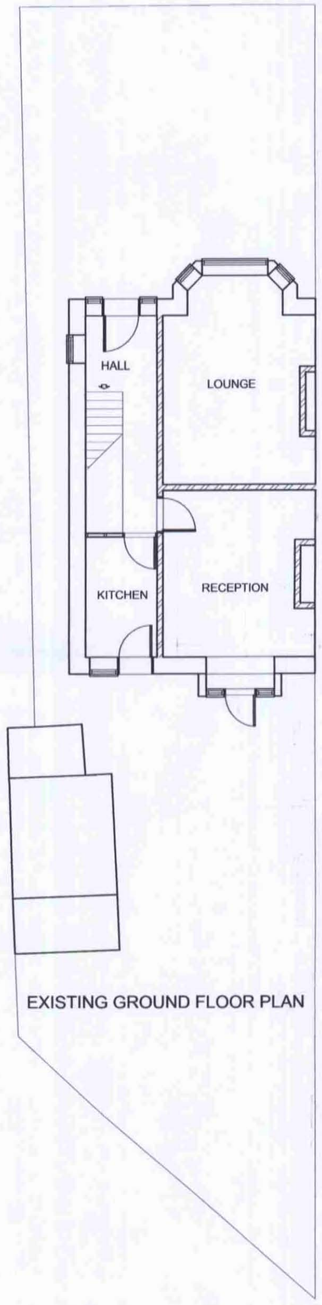


EXISTING GROUND FLOOR PLAN



EXISTING SECOND FLOOR PLAN



Scale 1:500

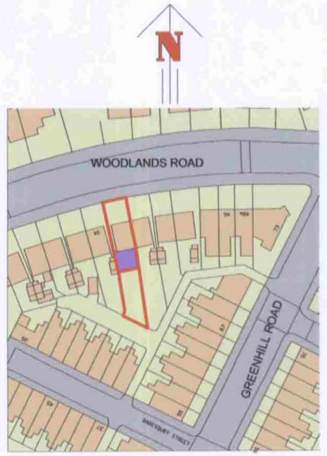

Scale 1:1250

Project SINGLE STOREY EXTENSION

Client MR TARIQ

36 WOODLANDS ROAD
MANCHESTER
M8 9LJ

Drawing EXISTING ELEVATIONS & FLOOR PLANS

Revision | Scale 1:100 | Date 08.04.12

Drawing No. MT8412/A

This drawing and design is copyright and must not be reproduced in part or in whole without prior written consent. Contractors must verify all dimensions on site before commencing work or preparing shop drawings.