
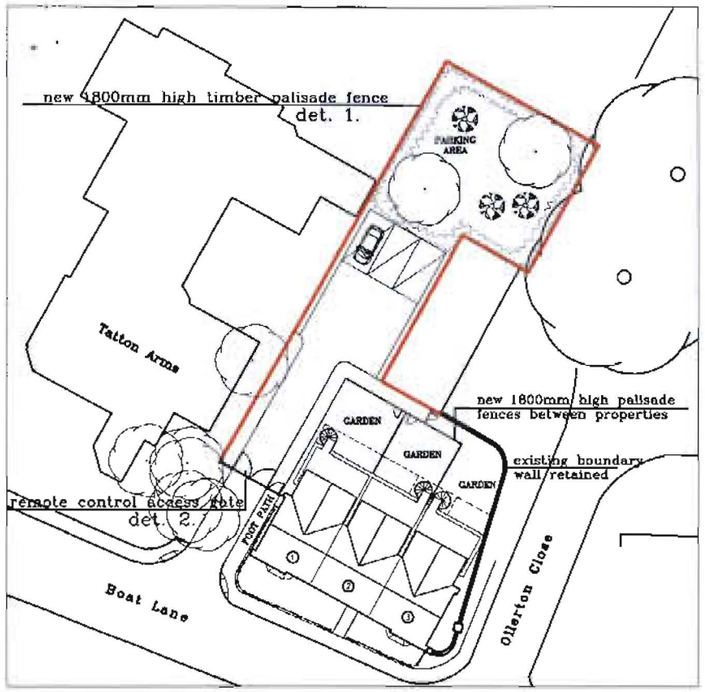


LOCATION PLAN

scale 1:500

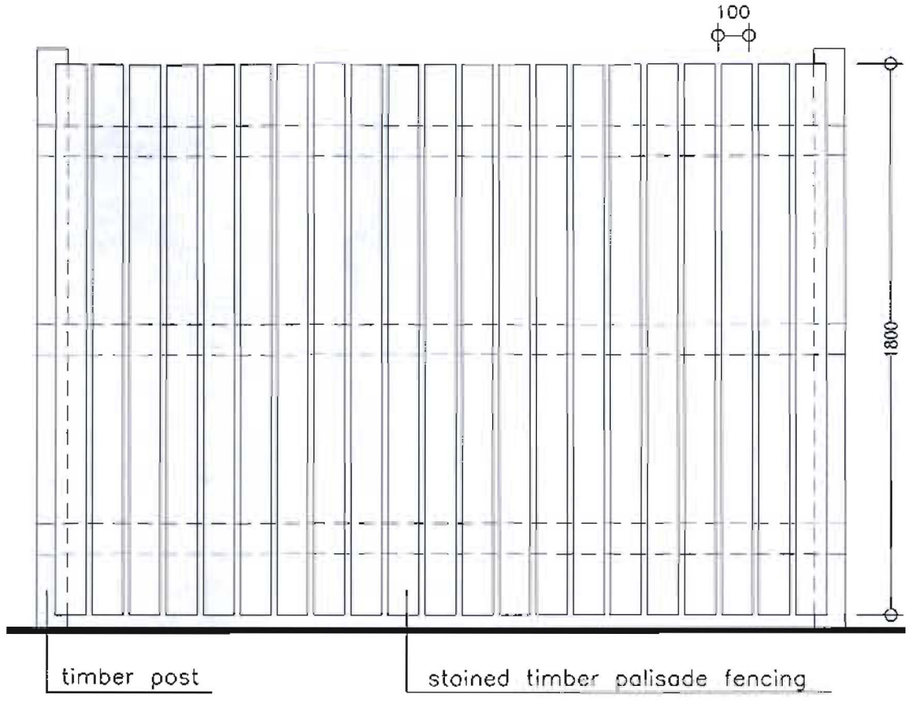

det. 1. TIMBER PALISADE FENCE ELEVATION


scale 1:20

PURPOSE OF ISSUE

- Figured dimensions to be followed in preference to scale
- All dimensions shall be verified by the Contractor(s) on site prior to work commencing and relevant orders being placed.
- Any discrepancies to be brought to the attention of the Contract Administrator for instructions prior to proceeding.
- this drawing is the copyright of the Architect



FENCING EXAMPLE

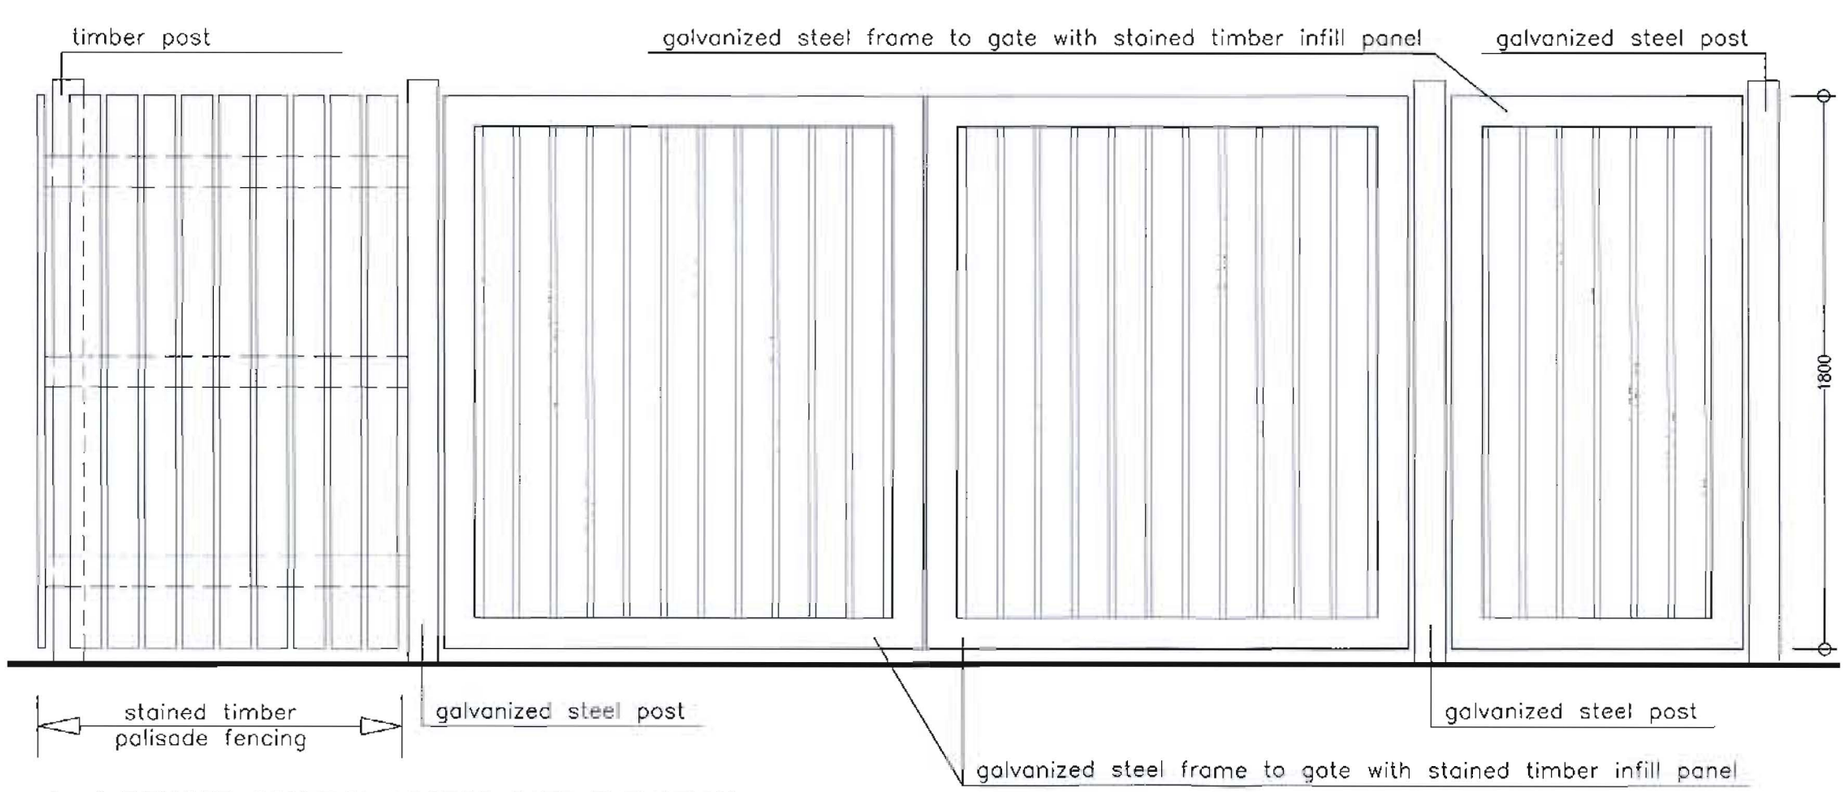

det. 2. REMOTE CONTROL ACCESS GATE ELEVATION

scale 1:20



AMENDED 04

REV:	DATE:	DRAWN BY:	DETAILS:
B	3.06.08	MSZ	BOLLARDS AT FRONT OF THE BUILDING ADDED

SW **FOULKES** ARCHITECTS

PROJECT
PROPOSED DEVELOPMENT
The Boat House - Northenden


DRAWING:
FENCING DETAILS


DATE:	DRAWN BY:	CHECKED BY:
JAN 08	MSZ	


SCALE:	DRAWING NO:	REV:
1:500/20	201- 41- 09- P	B


Withington House
160-164 Wellington Road
Withington
Manchester
United Kingdom
M20 3FU

T: +44 (0)161 434 4192
F: +44 (0)161 445 9820
info@swfoulkesarchitects.com
www.swfoulkesarchitects.com

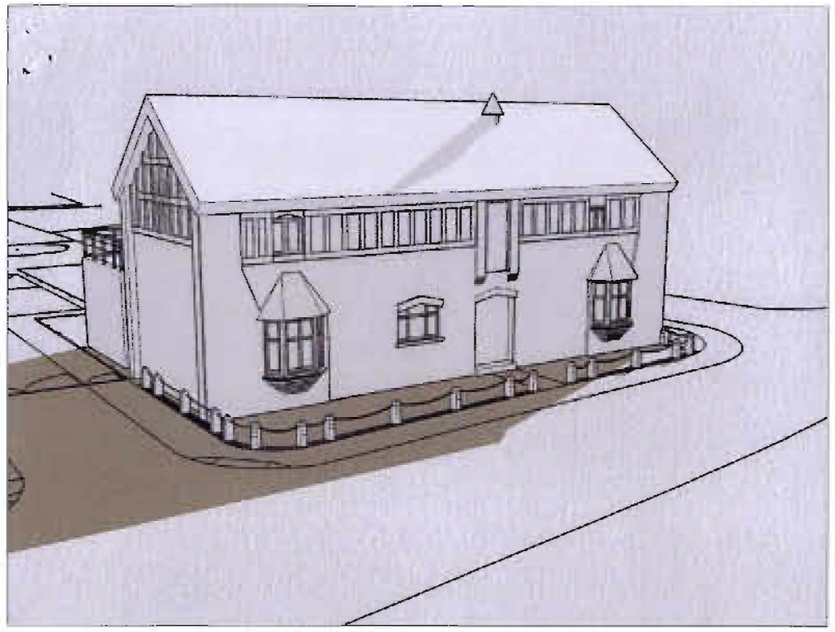

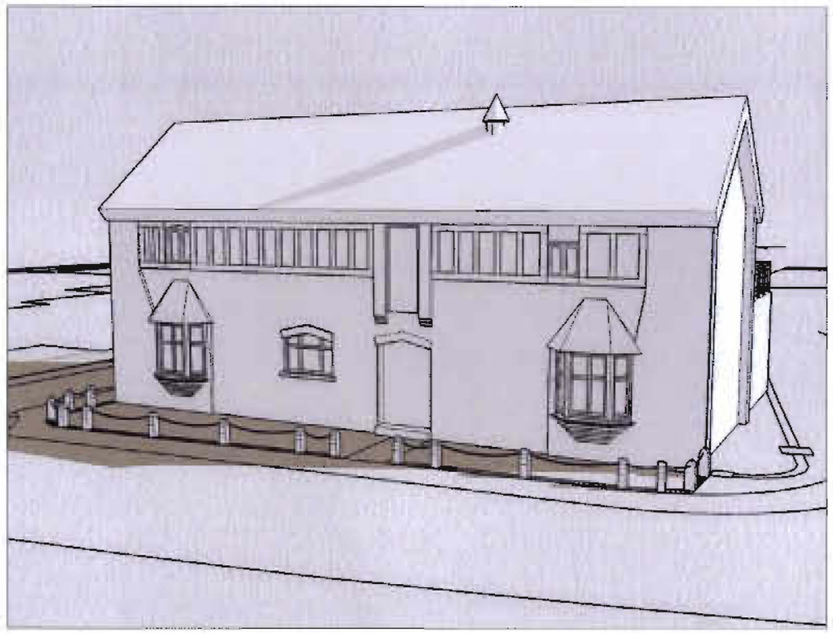

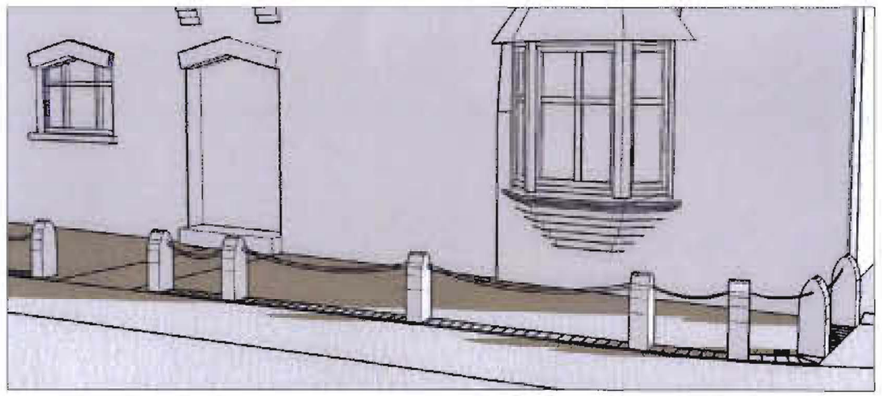

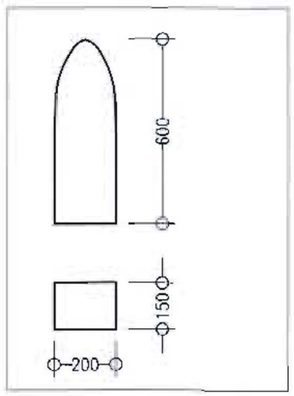


det. BOLLARD SHAPE & SIZE

scale 1:20

N

PURPOSE OF ISSUE

- Figured dimensions to be followed in preference to scale
- All dimensions shall be verified by the Contractor(s) on site prior to work commencing and relevant orders being placed.
- Any discrepancies to be brought to the attention of the Contract Administrator for instructions prior to proceeding.
- This drawing is the copyright of the Architect

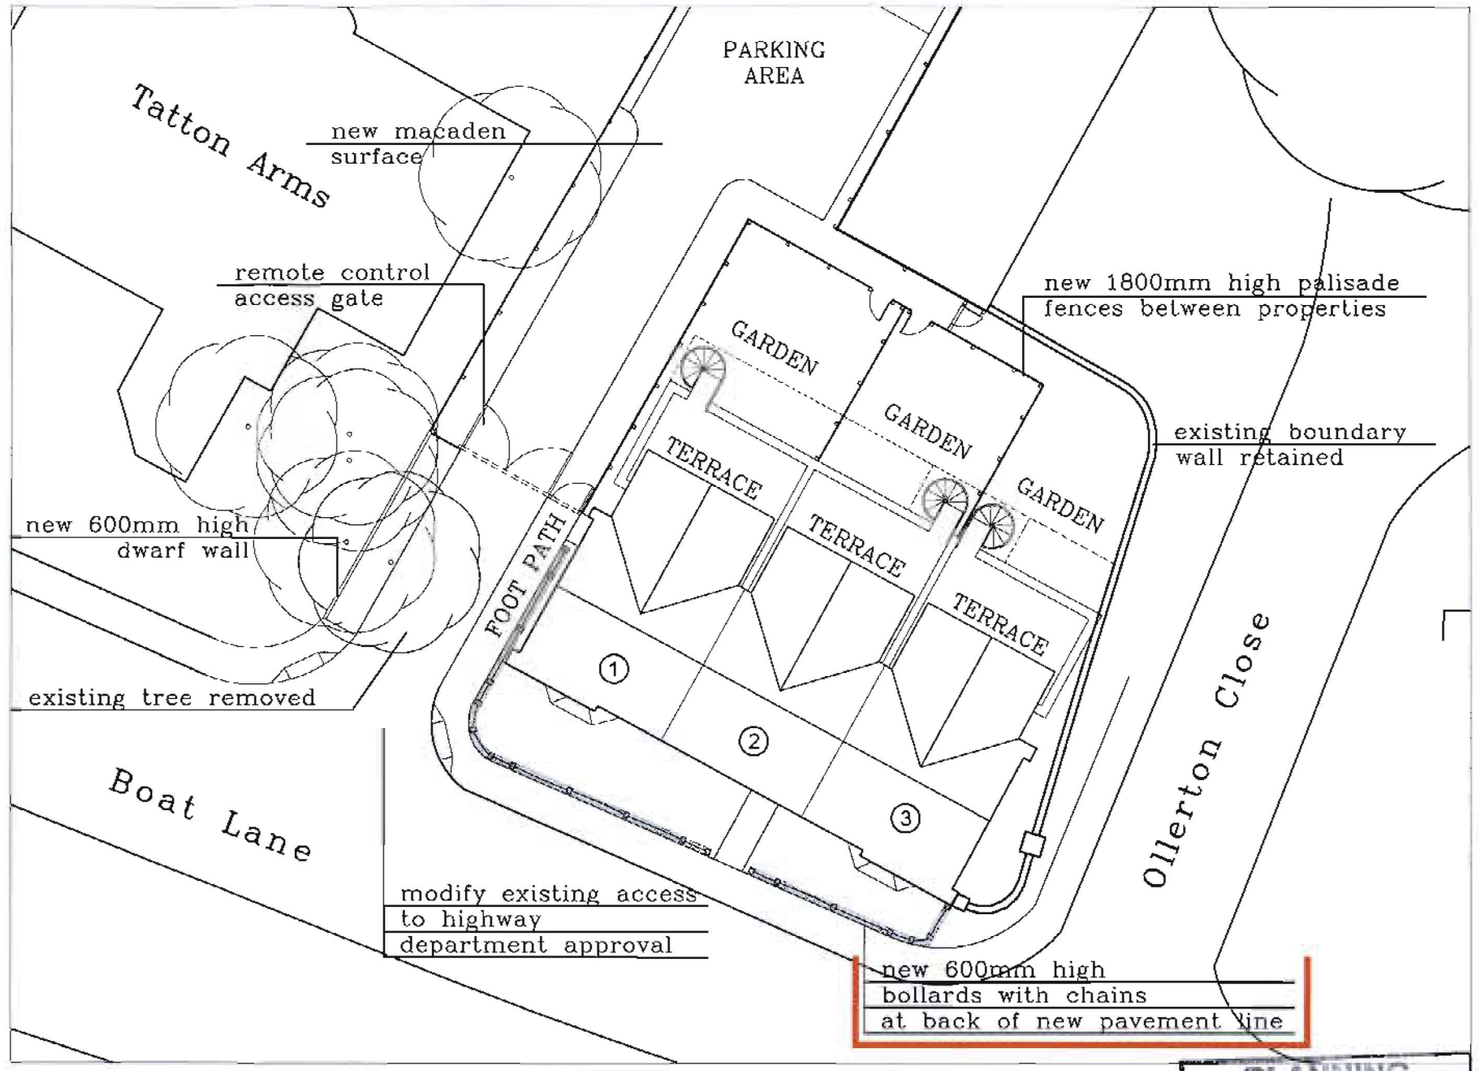

SITE PLAN

scale 1:200

PLANNING
ACK'D
REFUSED
RECD 23 JUN 2008

AMENDED 04

REV:	DATE:	DRAWN BY:	DETAILS:

SW **FOULKES** ARCHITECTS

PROJECT:
PROPOSED DEVELOPMENT
The Boat House - Northenden

DRAWING:
DETAIL: BOLLARDS

DATE:	DRAWN BY:	CHECKED BY:
JUNE08	MSZ	
SCALE:	DRAWING NO:	REV:
1:200/20	201- 41- 10- P	

Withington House
160-164 Wellington Road
Withington
Manchester
United Kingdom
M20 3FU

T: +44 (0)161 434 4192
F: +44 (0)161 445 9820
info@swfoulkesarchitects.com
www.swfoulkesarchitects.com