



Lower Ground Floor Plan

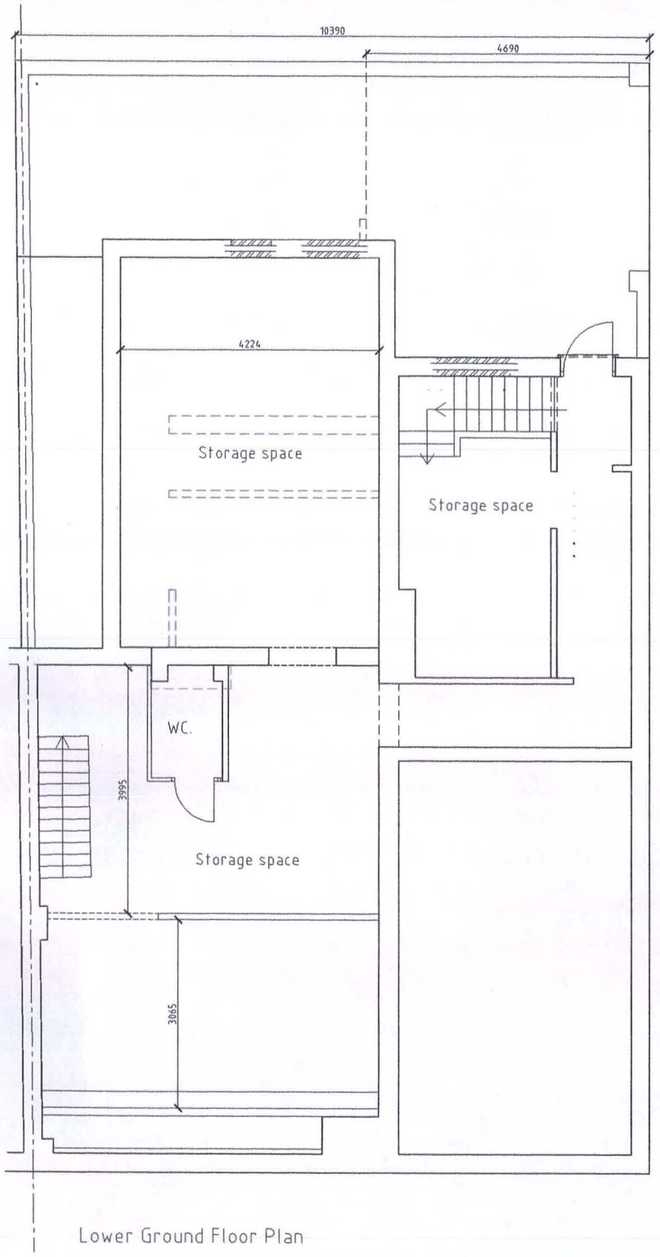

Upper Ground Floor Plan

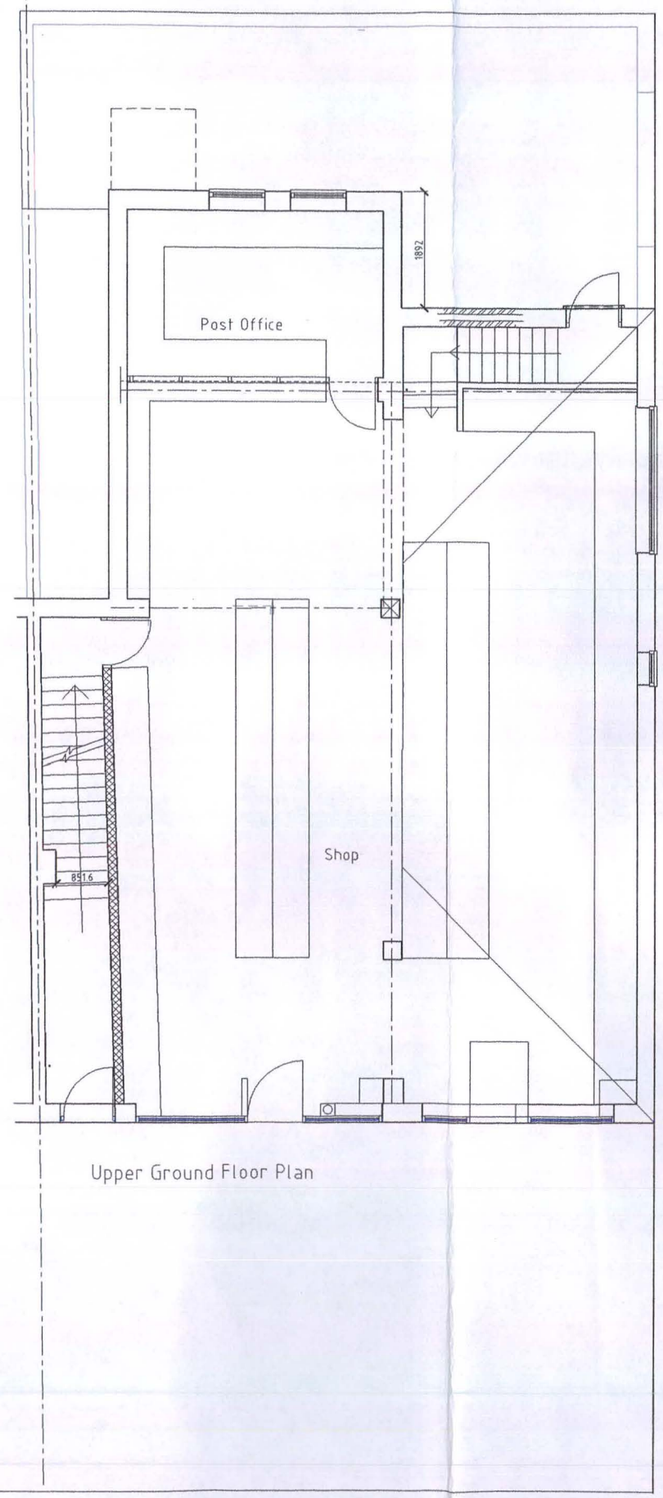

PLANNING AND BUILDING CONTROL
03 OCT 2011

Proposed Change of use by extension of Shop/ Post office into rear residence & forming a flat on 1st floor at 242, Middleton Road, Boker Vale, M8 4WA

For Mr. Guljar Singh

Amar Egan Associates
Chartered architects
42 Woodhall Avenue, Whitefield
Manchester M45 7QF Tel:- 0161 766 8754

Plans as proposed	Scale :- 1/100	Project No.
Date :- 18/07/11		651/3

Proposed Change of use by extension of Shop/ Post office into rear residence & forming a flat on 1st floor at 242, Middleton Road, Boker Vale, M8 4WA


For Mr. Guljar Singh

Amar Egan Associates
Chartered architects
42 Woodhall Avenue, Whitefield
Manchester M45 7 QF
Tel:- 0161 766 8754

Plans	Scale :- 1/100	Project No.
Date :- 18/07/11		651/4




Front Elevation

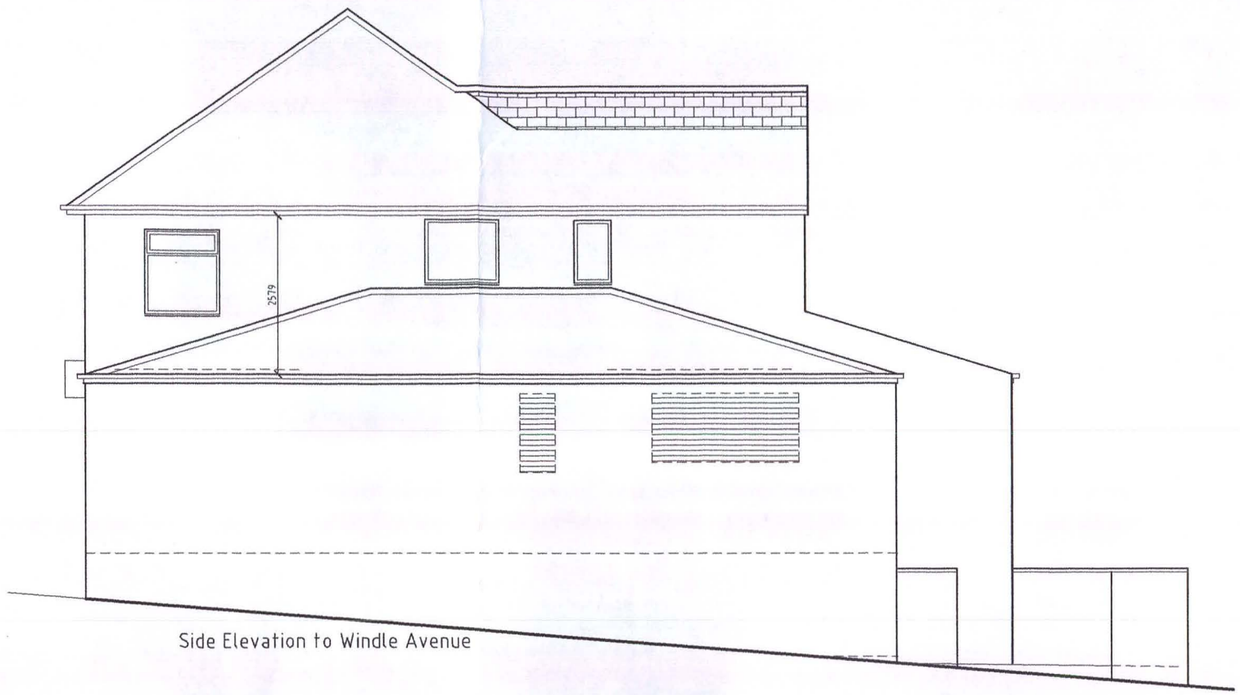


Side Elevation to Windle Avenue


PLANNING AND BUILDING CONTROL
03 OCT 2011

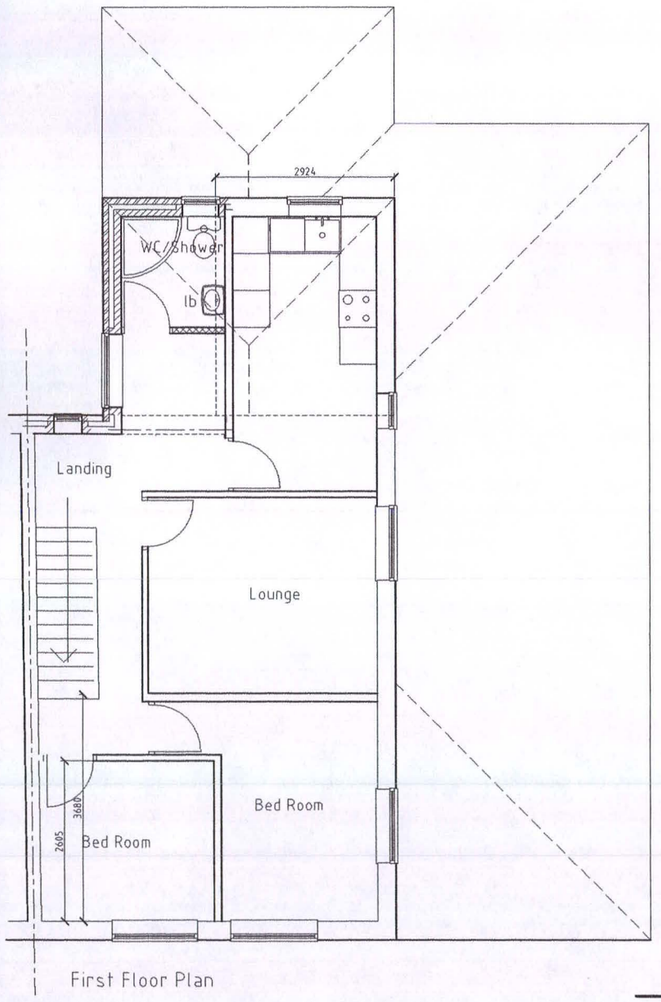

First Floor Plan

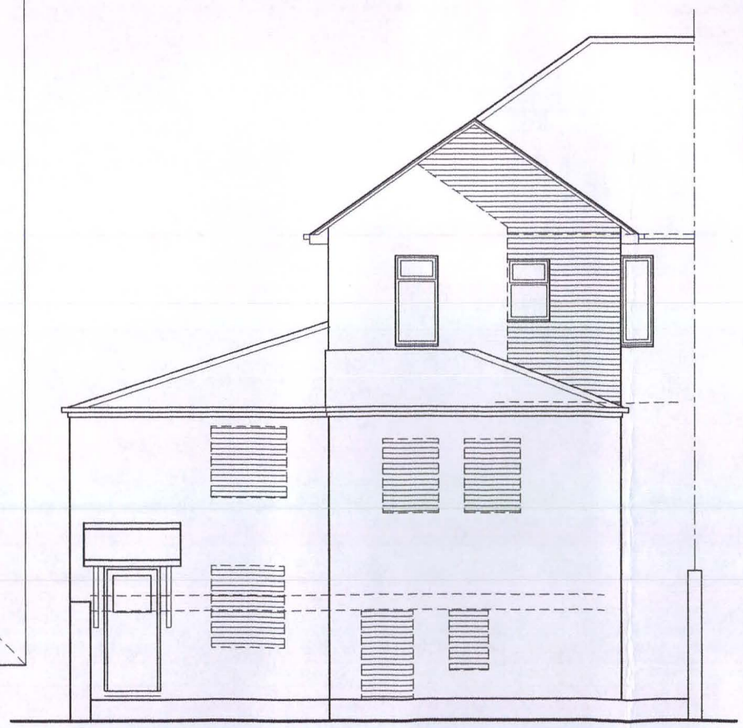

Rear Elevation

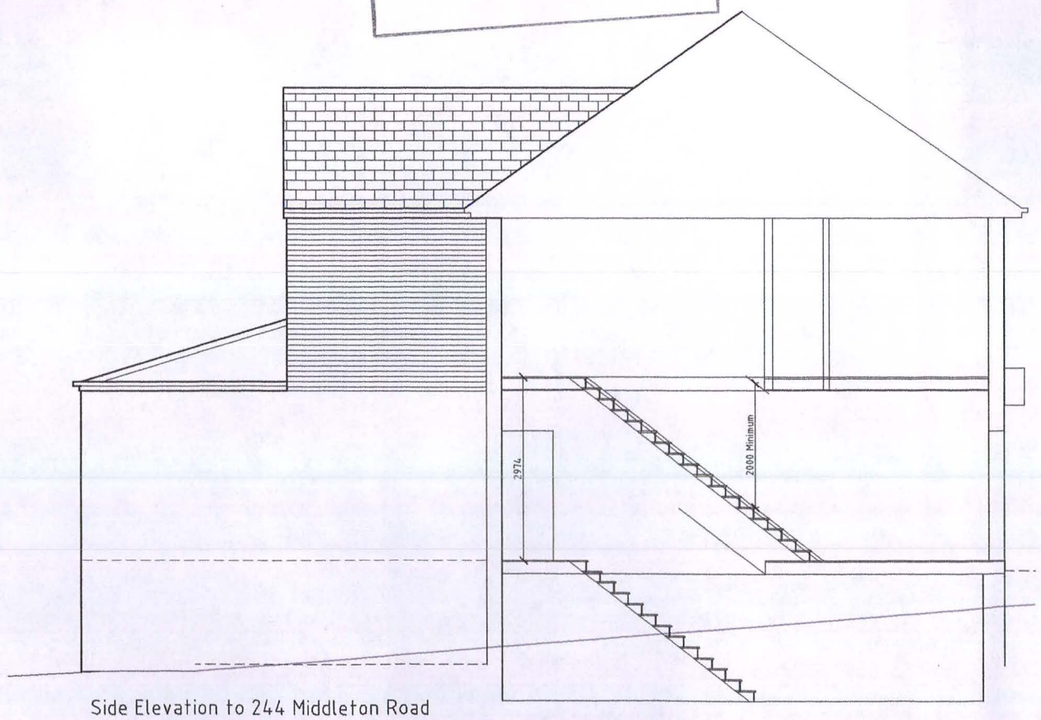

Side Elevation to 244 Middleton Road