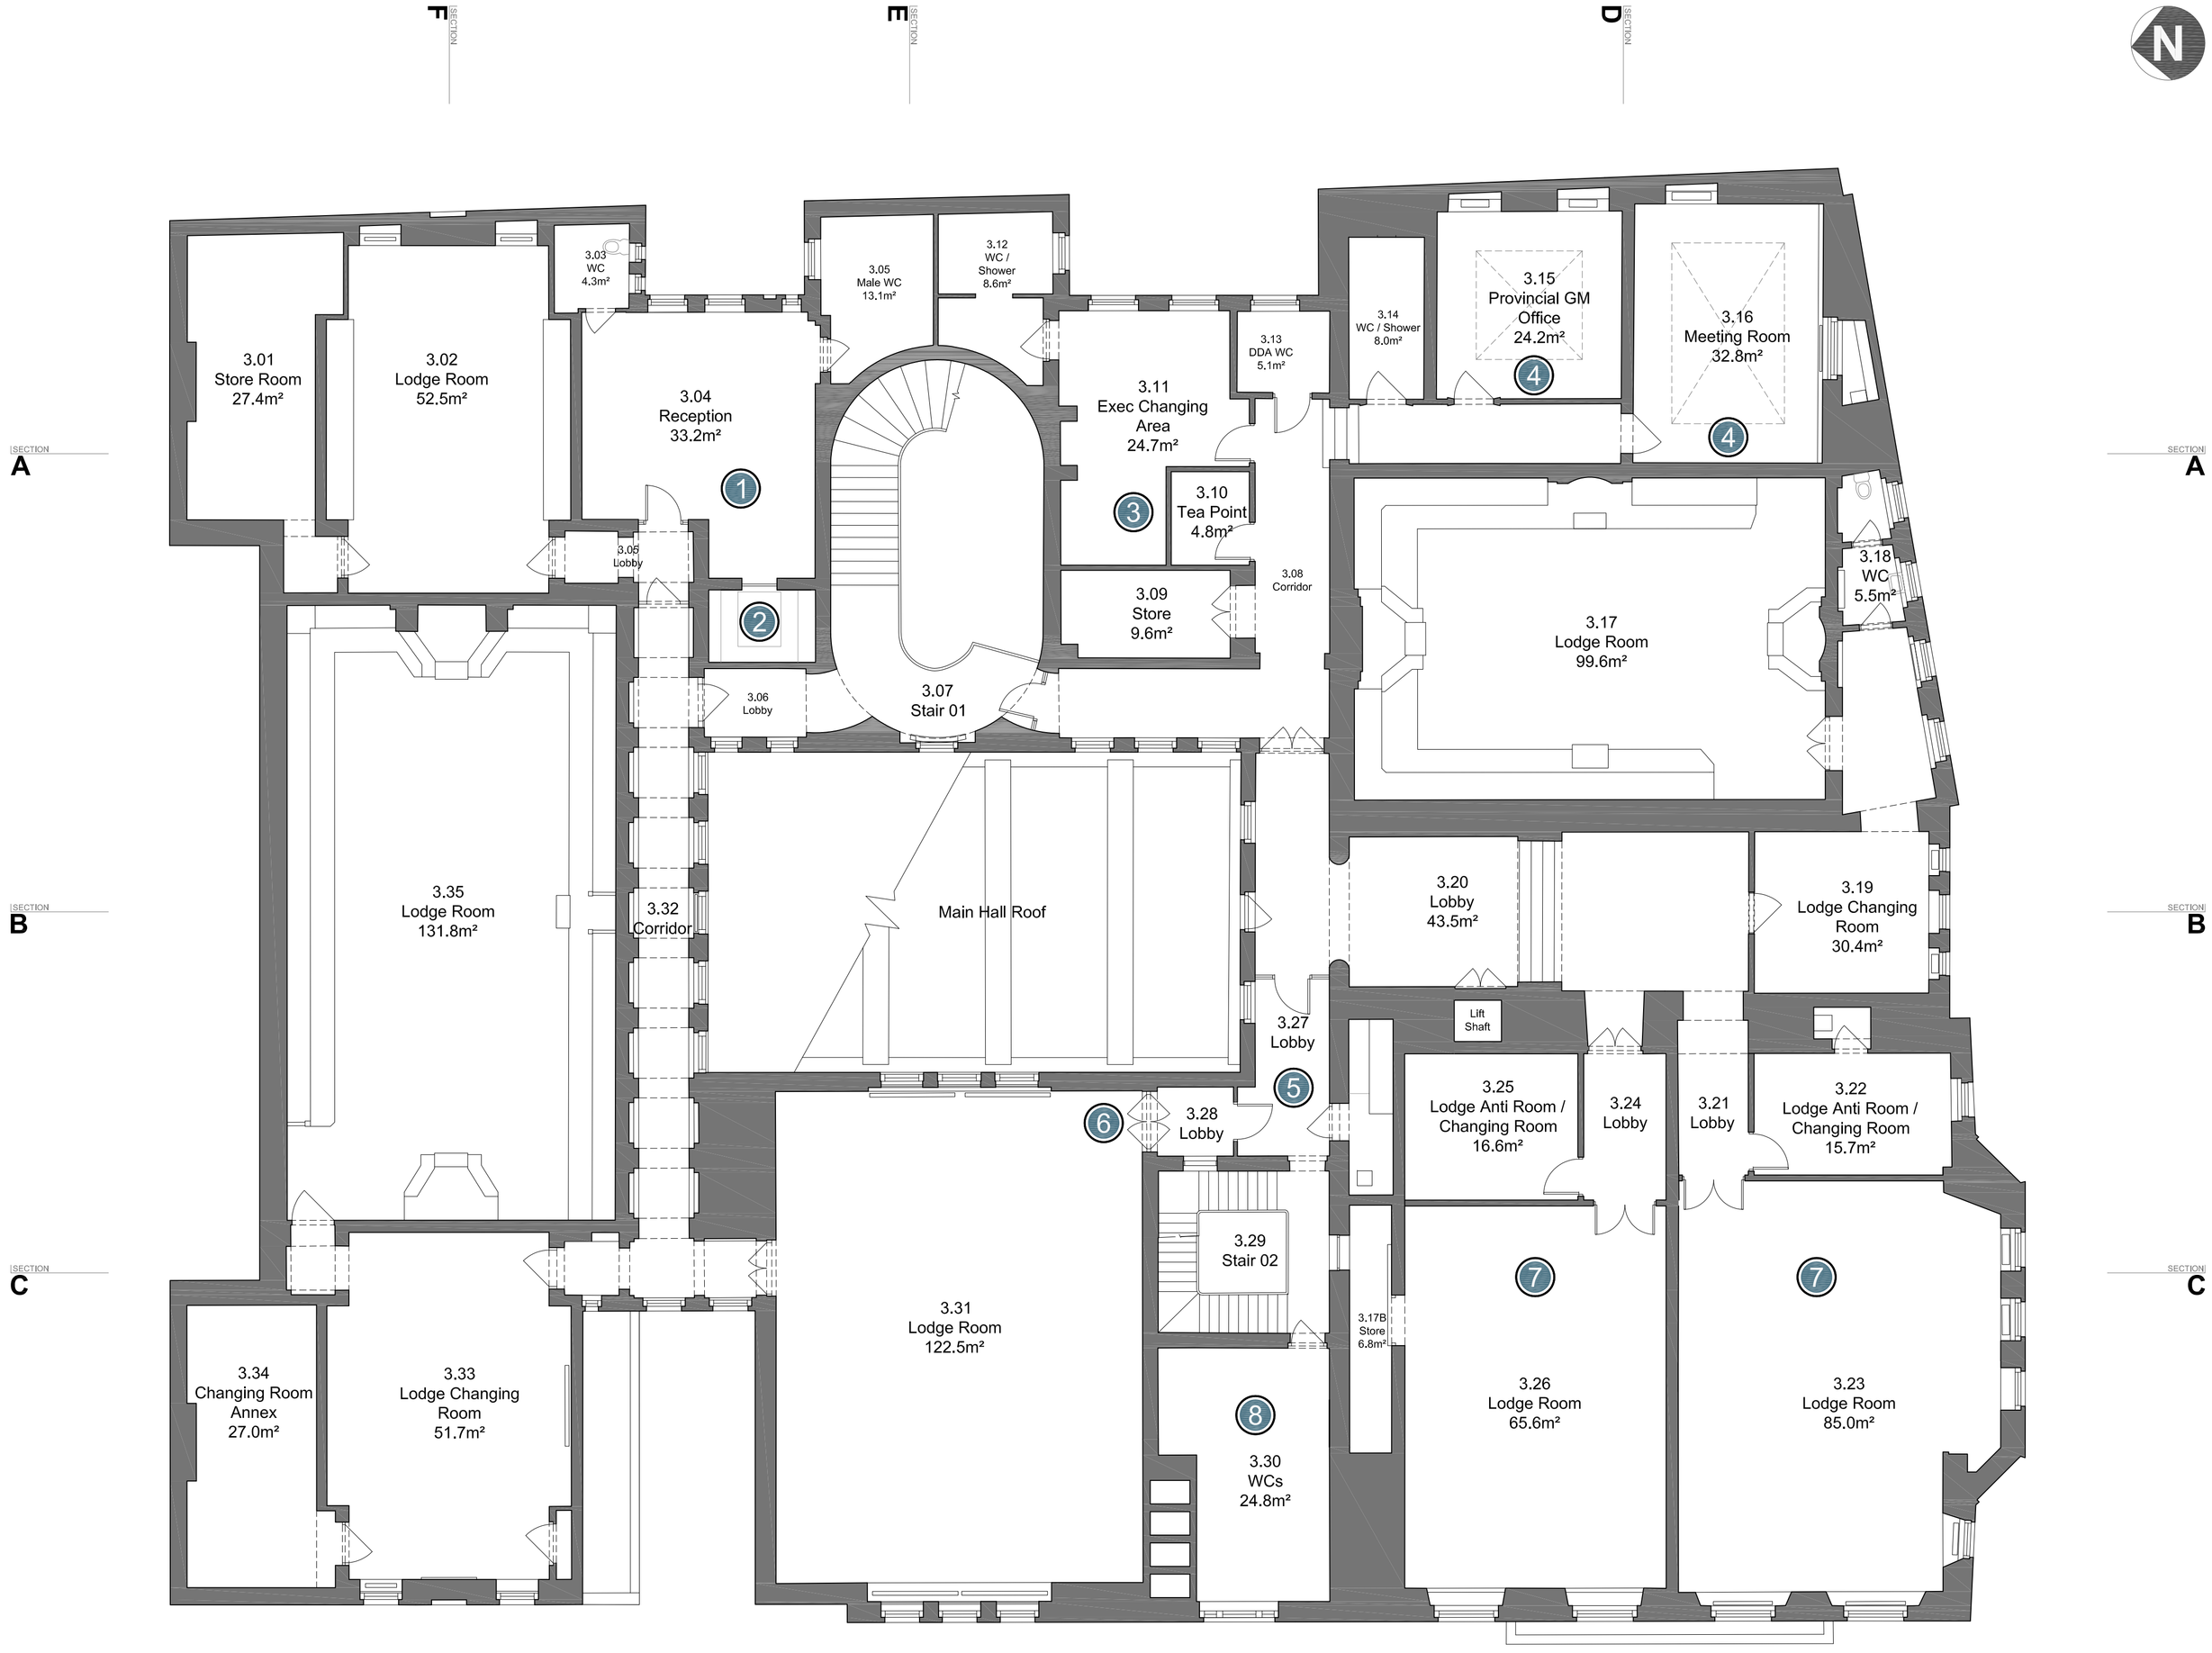



Notes

Please refer to accompanying Design and Access Statement for detailed descriptions of proposed works

1. Room enlarged to create new reception
2. 1 new 8 person lift to serve this floor. Existing internal finishes to be repaired and replicated on new wall. Lift doors and internal finishes TBC
3. Area reconfigured to provide new accommodation.
4. External windows blocked in and new roof lights installe provide natural day light.
5. New lobby created
6. New door created to provide alternative means of esca
7. New Lodge rooms and associated changing spaces.
8. New WC accommodation.

| rev | description | date | dr by | ap by |
|---|---|---|---|---|
| original by | | | | |
| TL | | 16/03/2013 | | DM |

Aedas

client
**Vision Developments**

project
**Freemasons Hall**
**Bridge Street, Manchester**

drawing
**Proposed Plans**
**Third Floor**

| project number | scale | |
|---|---|---|
| 2011.00700.001 | 1:100 | @A1 |
| drawing number | rev | issue status |
| PL(00)028 | A | Information |

This drawing is to be read in conjunction with all related drawings. All dimensions must be checked and verified on site before commencing any work or producing shop drawings. The originator should be notified immediately of any discrepancy. This drawing is copyright and remains the property of Aedas.