




SECTION - 1:50

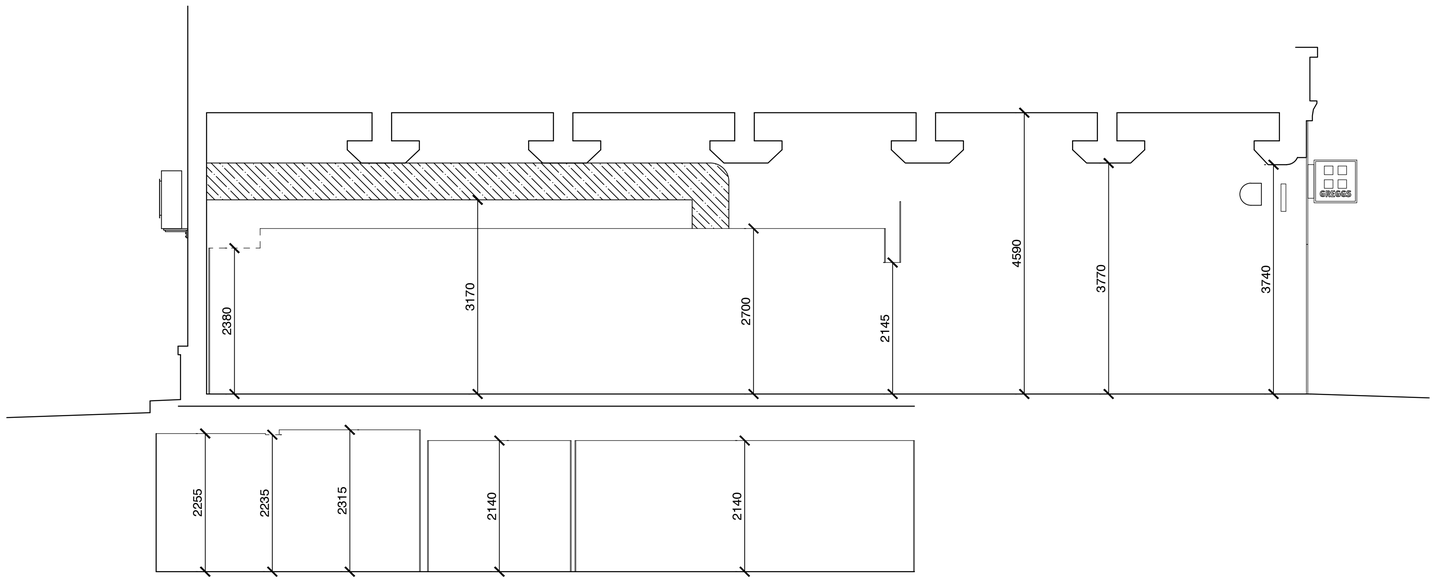

FRONT ELEVATION - 1:50

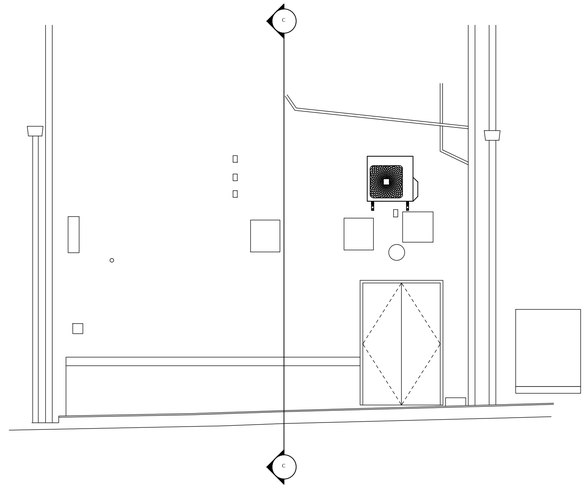

REAR ELEVATION - 1:50

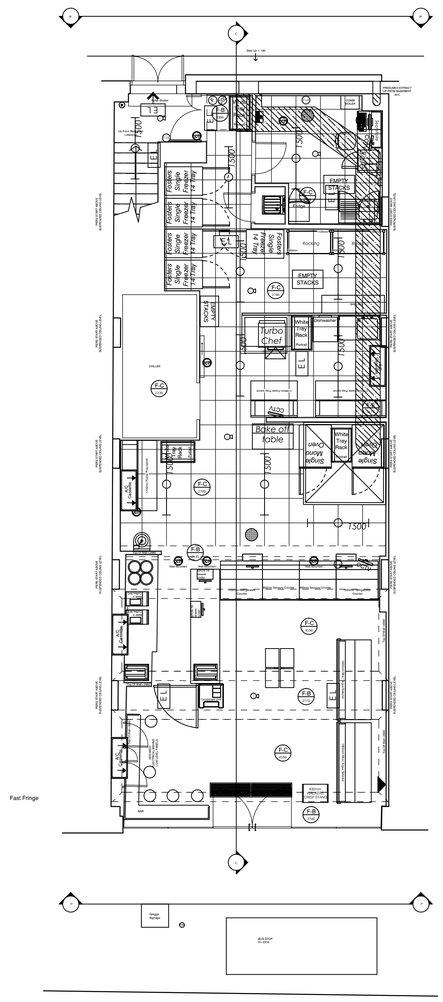

REFERENCE PLAN 1:75

REV	DESCRIPTION	DATE	NAME
B			
A	CONDENSORS NOT EXISTING	31.08.16	MB

GREGGS

GREGGS Plc (PENNINIES)
31 GREENSIDE STREET
OPENSHAW
MANCHESTER
M11 2HW
Tel: (0161) 274 2760

Shop Name
OXFORD STATION

Title
EXISTING GA - SECTION AND ELEVATIONS

Site Address
10 OXFORD ROAD, MANCHESTER M1 5QA

Gross Building Area	Gross Sales Area
173 Sq m	36 Sq m

Drawing No.	Rev.
RPEN/S1492/03	A

Date	Scale	@
15/06/2016	1:50	A1

Drawn by
DesignBase

Issued
31/08/2016

Scale Bar
0 500 1000 2000

DO NOT SCALE THIS DRAWING