These drawings are for Planning purposes only and should not be used for construction.

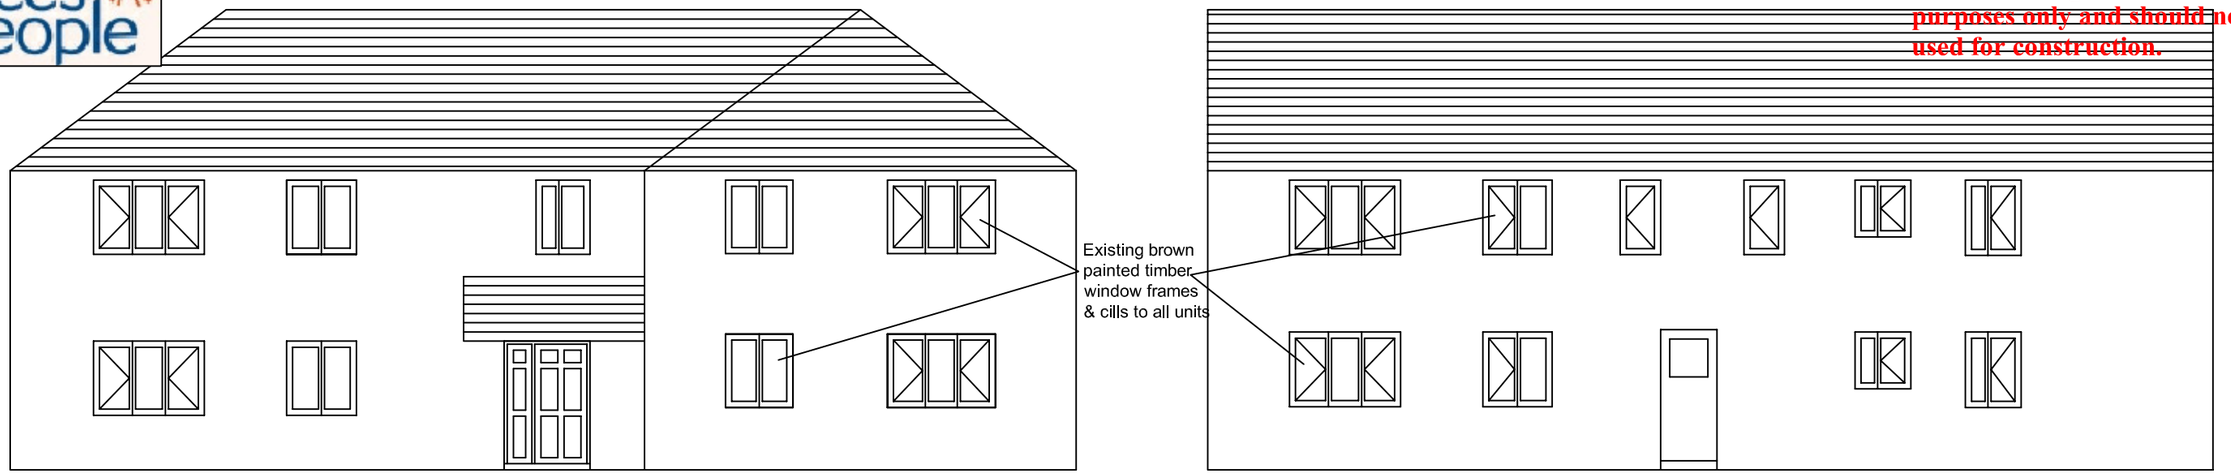

17a Slack Rd - Existing Front

17a Slack Rd - Existing LHS

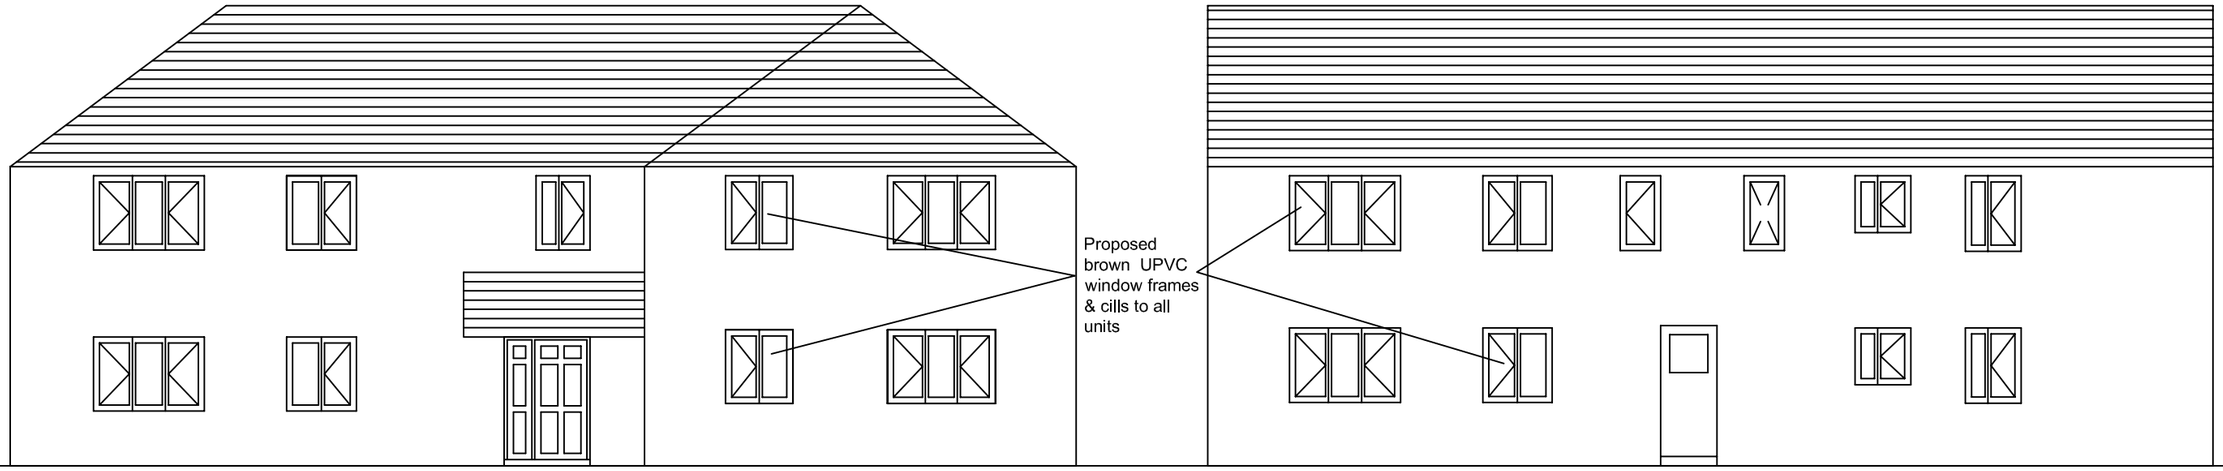

17a Slack Rd - Proposed Front

17a Slack Rd - Proposed LHS

Keepmoat

PEARSON SURVEYORS

Project	Contract. No.	Drg. No.	Revision	Scale 1:100 @ A3	
17a Slack Road, M9 8AW Window Replacement Scheme	0916	1	A	By CP	Date 26/09/16
				Chkd CF	

Drawing Title
EXISTING & PROPOSED ELEVATIONS -

Building Surveyors & Project Managers
Domestic | Commercial | Public | Schools | Nurseries
Tel. 01928 371075
www.pearsonsurveyors.co.uk
info@pearsonsurveyors.co.uk
@pearsonsurveyors
Liverpool Office 7th Floor, No 4 St Pauls, Square, Liverpool, L3 9SJ
Cheshire Office Greenfields, Chester Road, Sutton Weaver, WA7 3EG