FRONT VIEW



SIDE VIEW

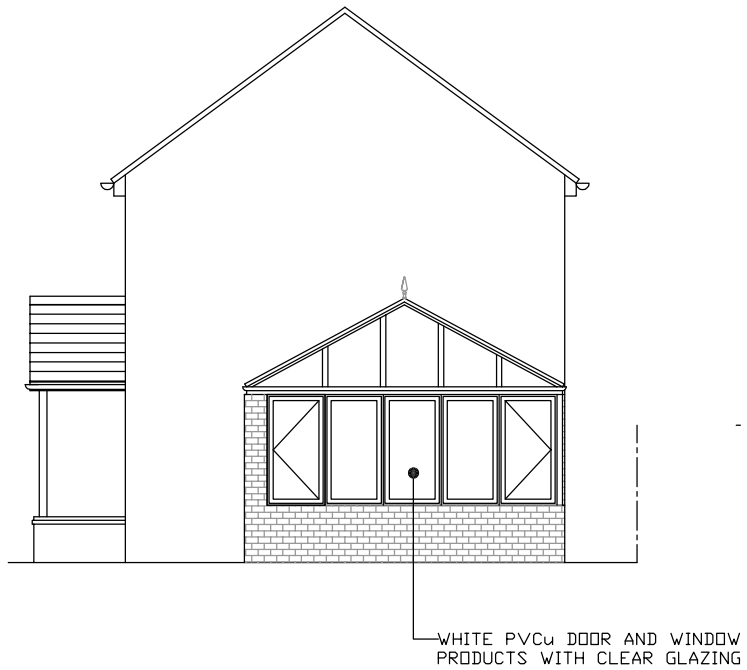

REAR VIEW

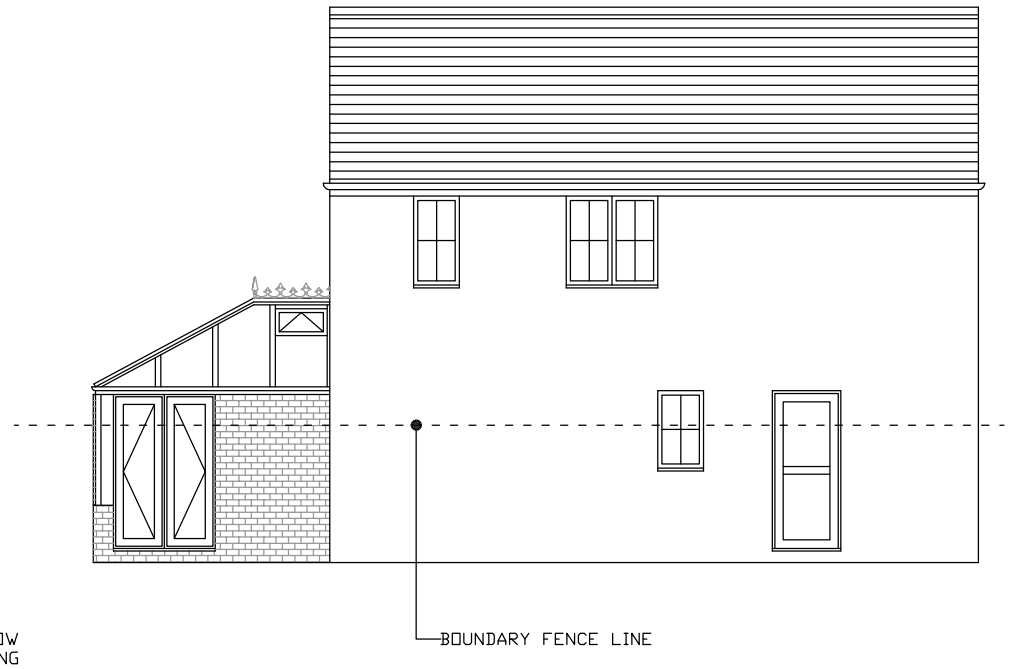

ROOF PLAN

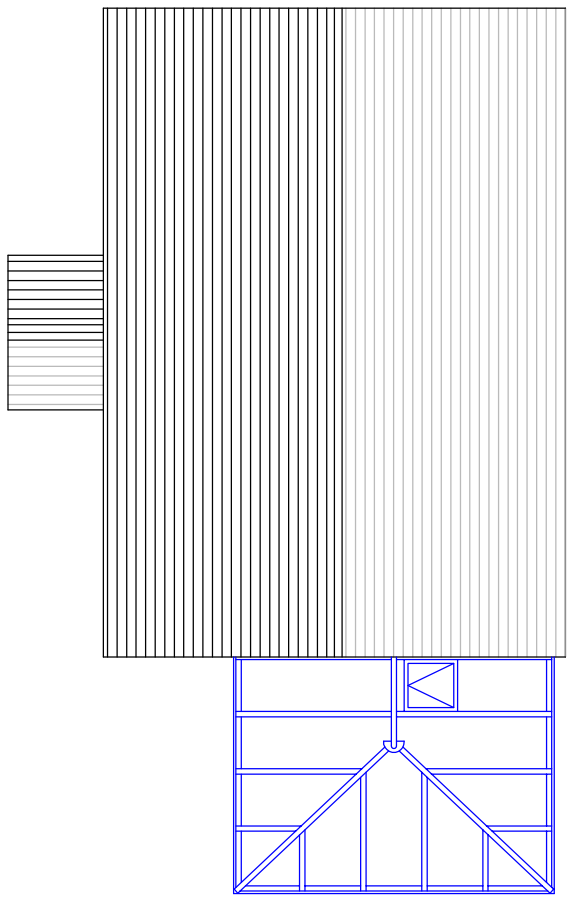

GROUND FLOOR PLAN

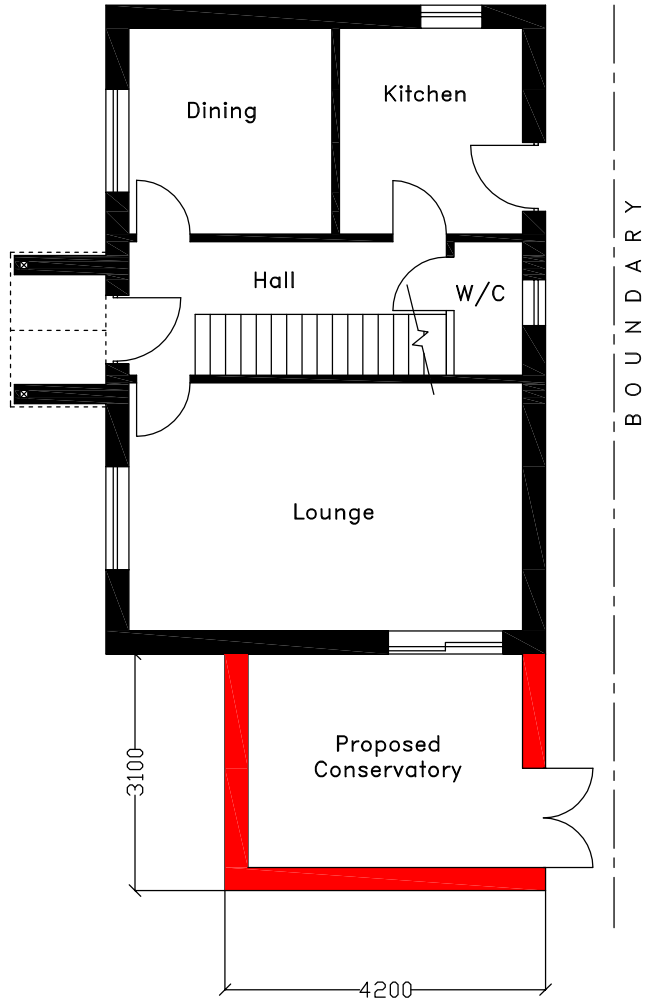

CONSERVATORY FINISHED FLOOR LEVELS TO BE SET NO LOWER THAN EXISTING HOUSE FLOOR LEVELS

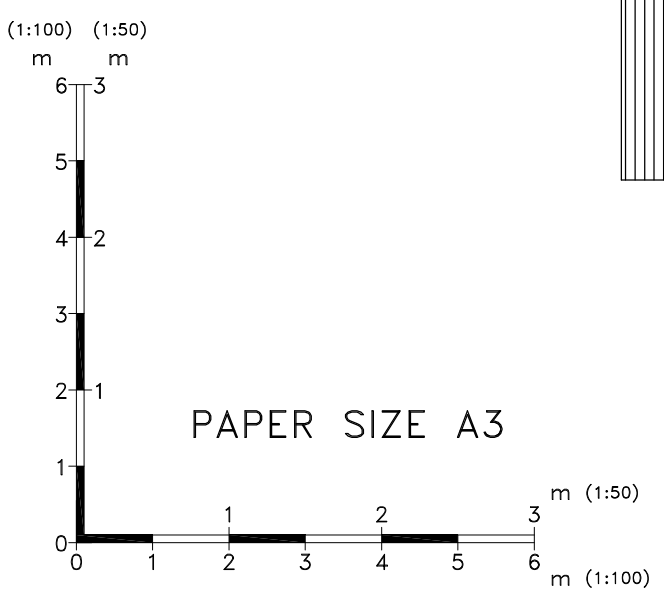

PROPOSED

Drawing No: 5054/01	Pag Ref No: NW0273AQ
Title: SYED 1 SANDYBROOK DRIVE MANCHESTER M9 8NY	Drawn: S. RIAZ Scale: 1:100

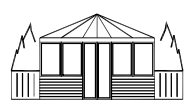

EVEREST LIMITED
UNIT 7
NORTH ORBITAL COMMERCIAL PARK,
NAPSBURY LANE,
ST ALBANS
AL1 1XB

Date: 10/02/2012