GROUND FLOOR AS PROPOSED [B]

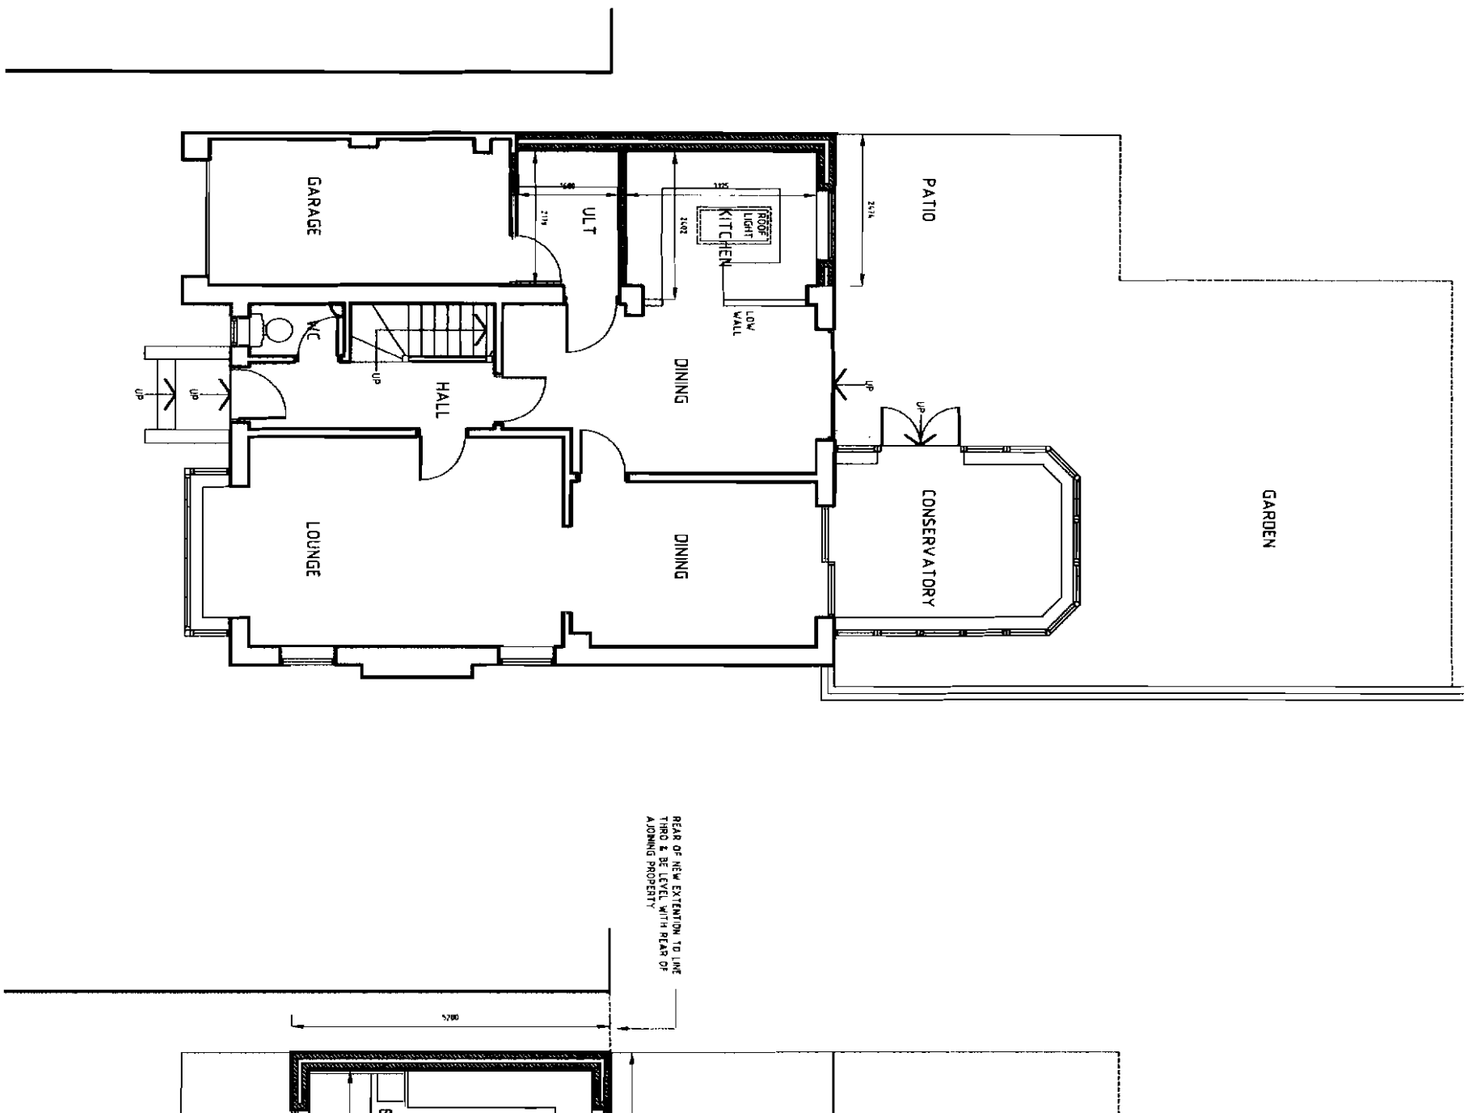

FIRST FLOOR AS PROPOSED [B]

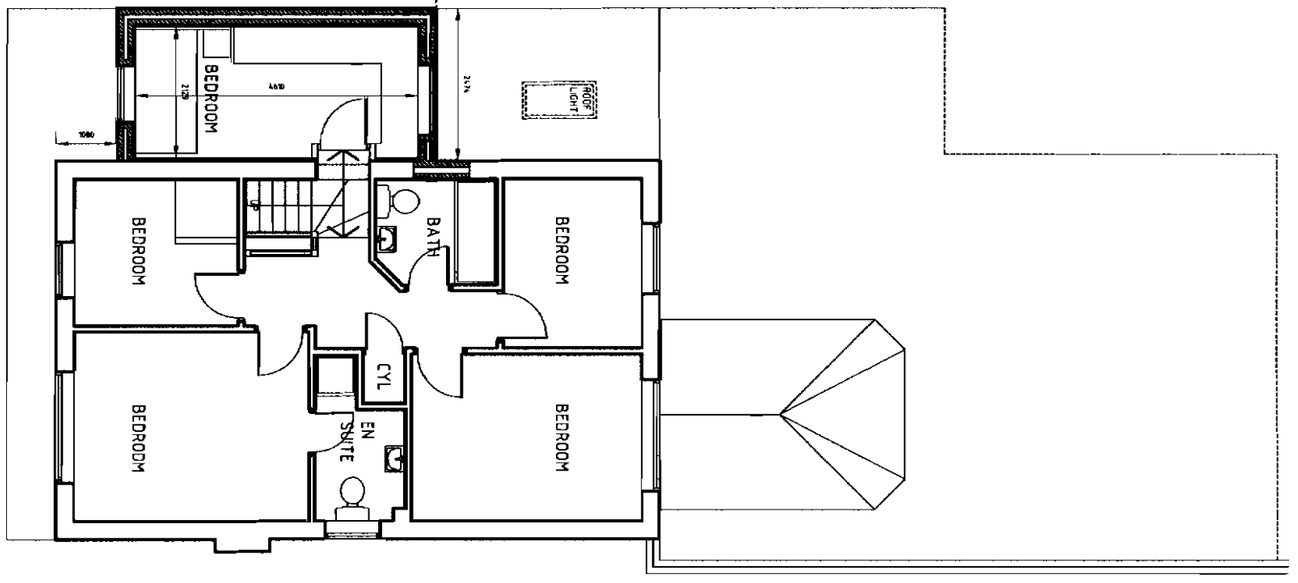

Client Details & Site Address

Mr & Mrs Hayes

2A Adamson Gardens
[Off Dene road West]
Didsbury
M20 2TQ

Drawing Title

Proposed Floor Plans

Rev Details

A Extent of side extention amended

tds

FOR PLANNING PERMISSION ONLY

Project Number	Drawing Number	Rev	Scale	PS
Date MAY 0	003	A	1:100	A3

REAR ELEVATION AS PROPOSED

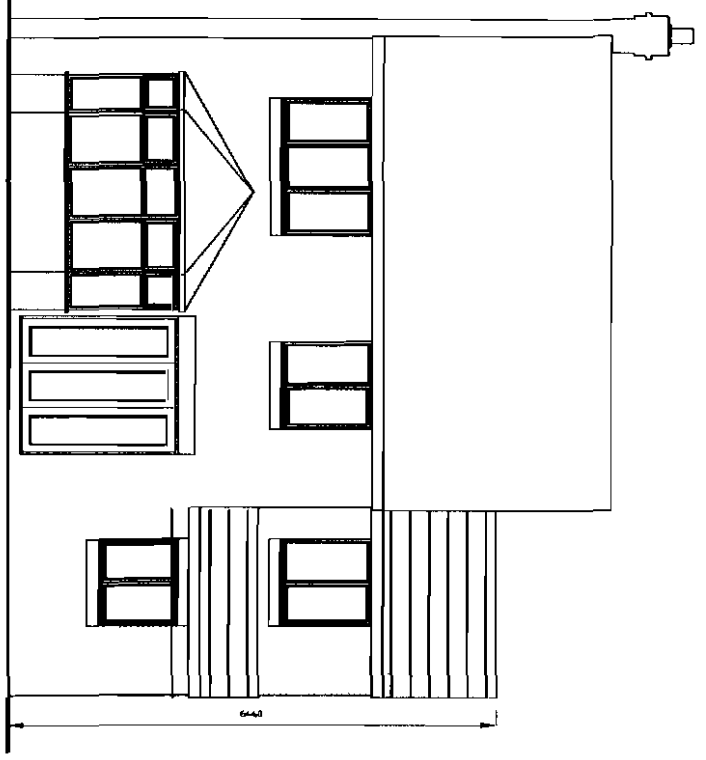

FRONT ELEVATION AS PROPOSED

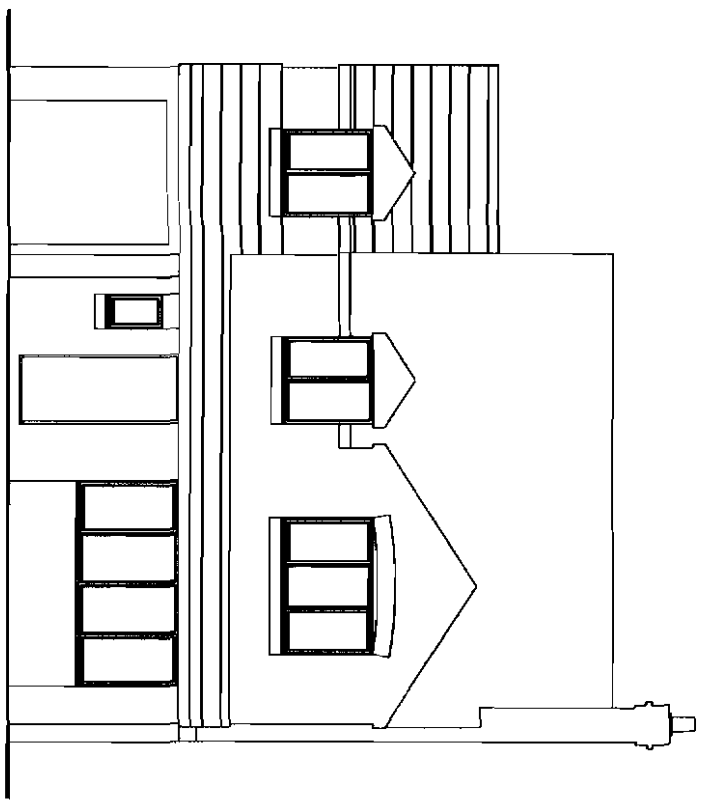

SIDE ELEVATION AS PROPOSED

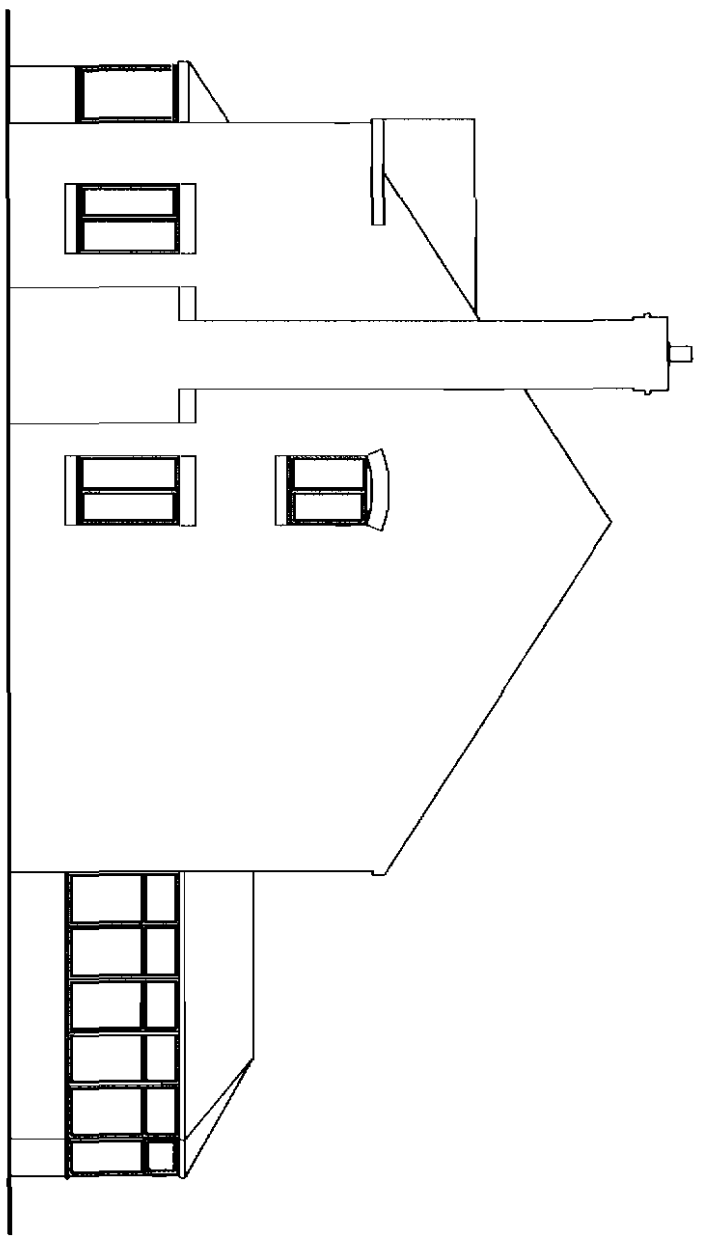

SIDE ELEVATION AS PROPOSED

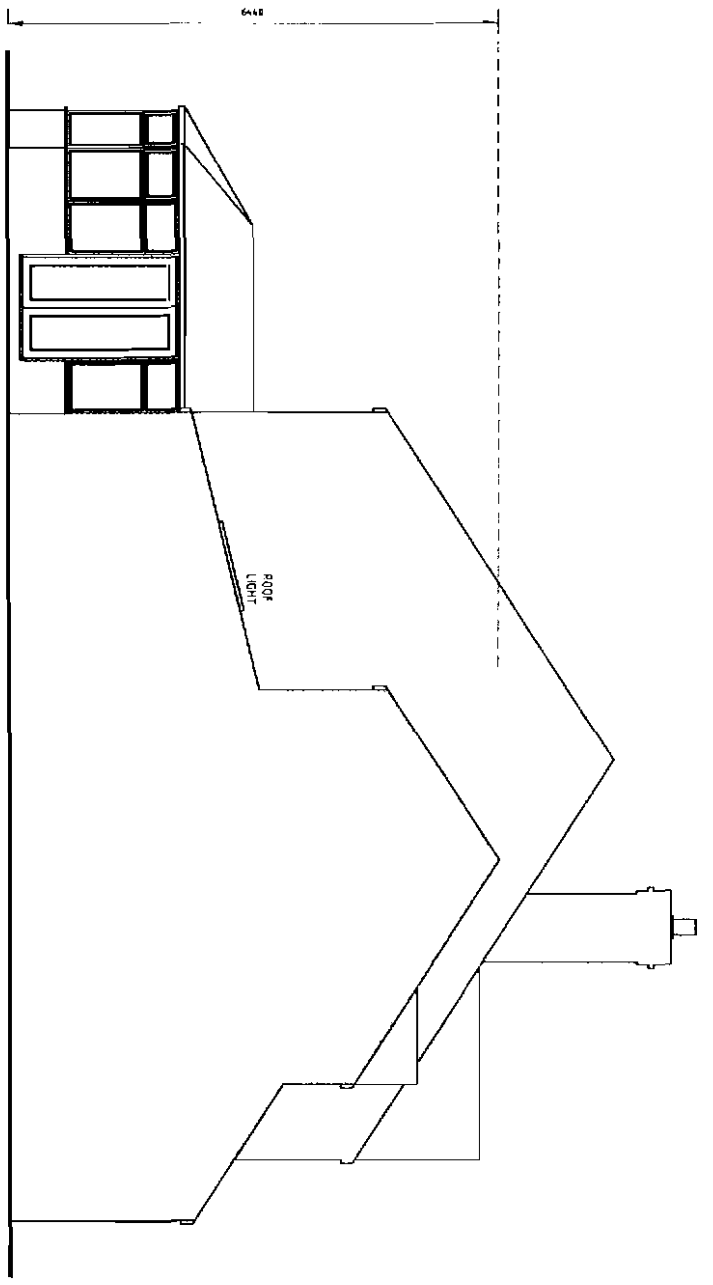

Client Details & Site Address

Mr & Mrs Hayes

2A Adamson Gardens
[Off Dene road West]
Didsbury
M20 2TQ

Drawing Title

Proposed Elevations

Rev Details

A Extent of side extention amended

tds

FOR PLANNING PERMISSION ONLY

Project Number	Date	Drawing Number	Rev	Scale	PS
	MAY 0	004	A	1:100	A3