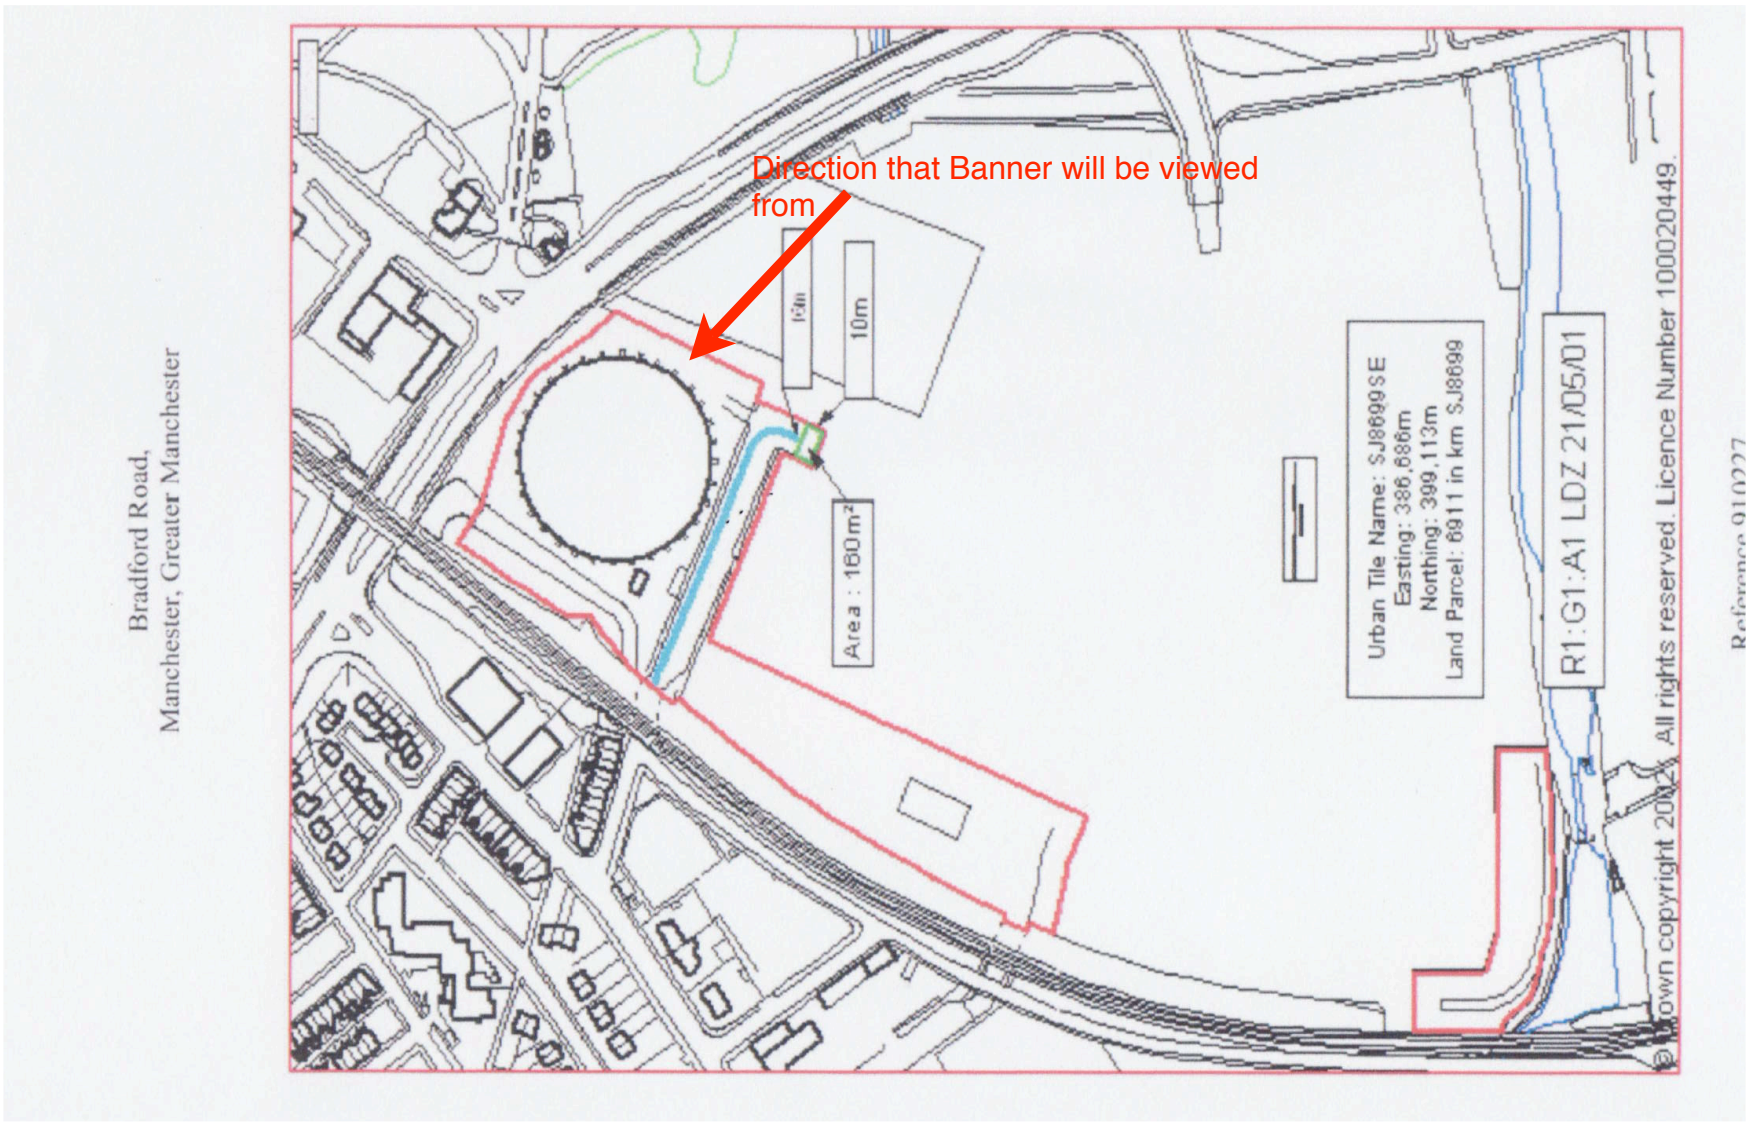


JCDecaux	Location Plan	Client National Grid Scale :NTS Date :23.04/08 Drawn :DGW	Drawing Title : Advertising Banner Dis-play
		Job Title : Gas Works, Hulme Hall Lane,Miles Platting, Manchester M11	Dwg 01