


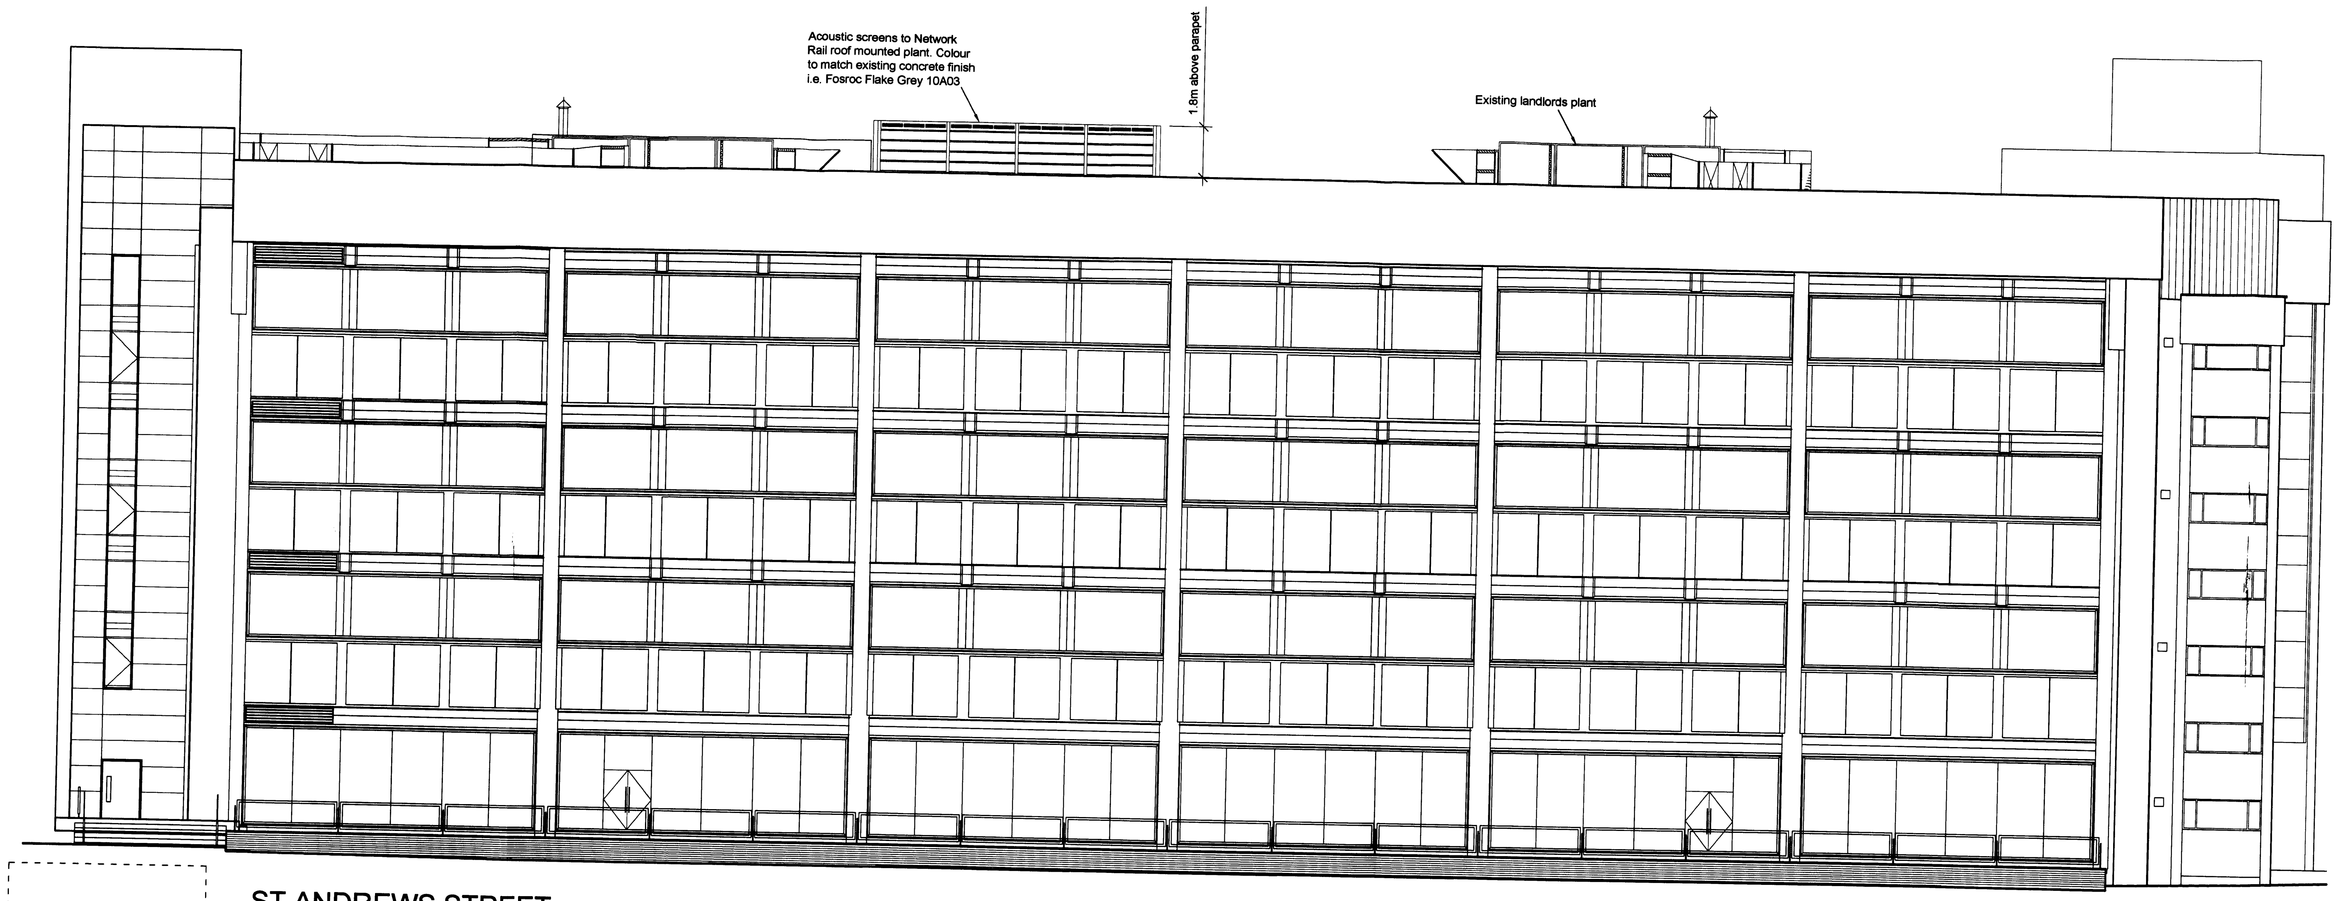

Fuel tank compound not seen from this elevation due to location of retaining wall and compound being positioned at a lower level.

PLOT DATE: 06.02.08
DWG STAMP: Proposed Elevations

SITE PLAN

THIS DRAWING IS THE PROPERTY OF GVA GRIMLEY LTD. NO INFORMATION CONTAINED SHALL BE COPIED IN WHOLE OR PART, OR PASSED TO ANY OTHER PARTY WITHOUT WRITTEN CONSENT. COPYRIGHT IS RESERVED.
THIS DRWAING SHALL NOT BE SCALED.

NOTES

REV	DATE	INT.	DESCRIPTION	CHK
A	06.02.08	JOZB	Drawing number amended. Plant screening added to roof. Annotation added	JR

PROJECT
SQUARE ONE
MANCHESTER

CLIENT
NETWORK RAIL

PLANNING
ACK'D
REPLIED
RECD 12 FEB 2008

	INIT.	DATE
M		
M		
M		
PUBLICATION		

GVA Grimley
International Property Advisers
0870 900 8990
81 Fountain Street
Manchester
M2 2EE

JOB NO: 044823432

DRAWING TITLE
Proposed Elevations 1

DRAWING STATUS	DRAWN BY	SCALE	
PLANNING	JOZB	1:100	A0
DRAWN DATE: 24.01.08	ISSUE DATE: 06.02.08	CHECKED BY: JR	
DRAWING NO: Prefix: JOZB	Number: 05	REV: A	