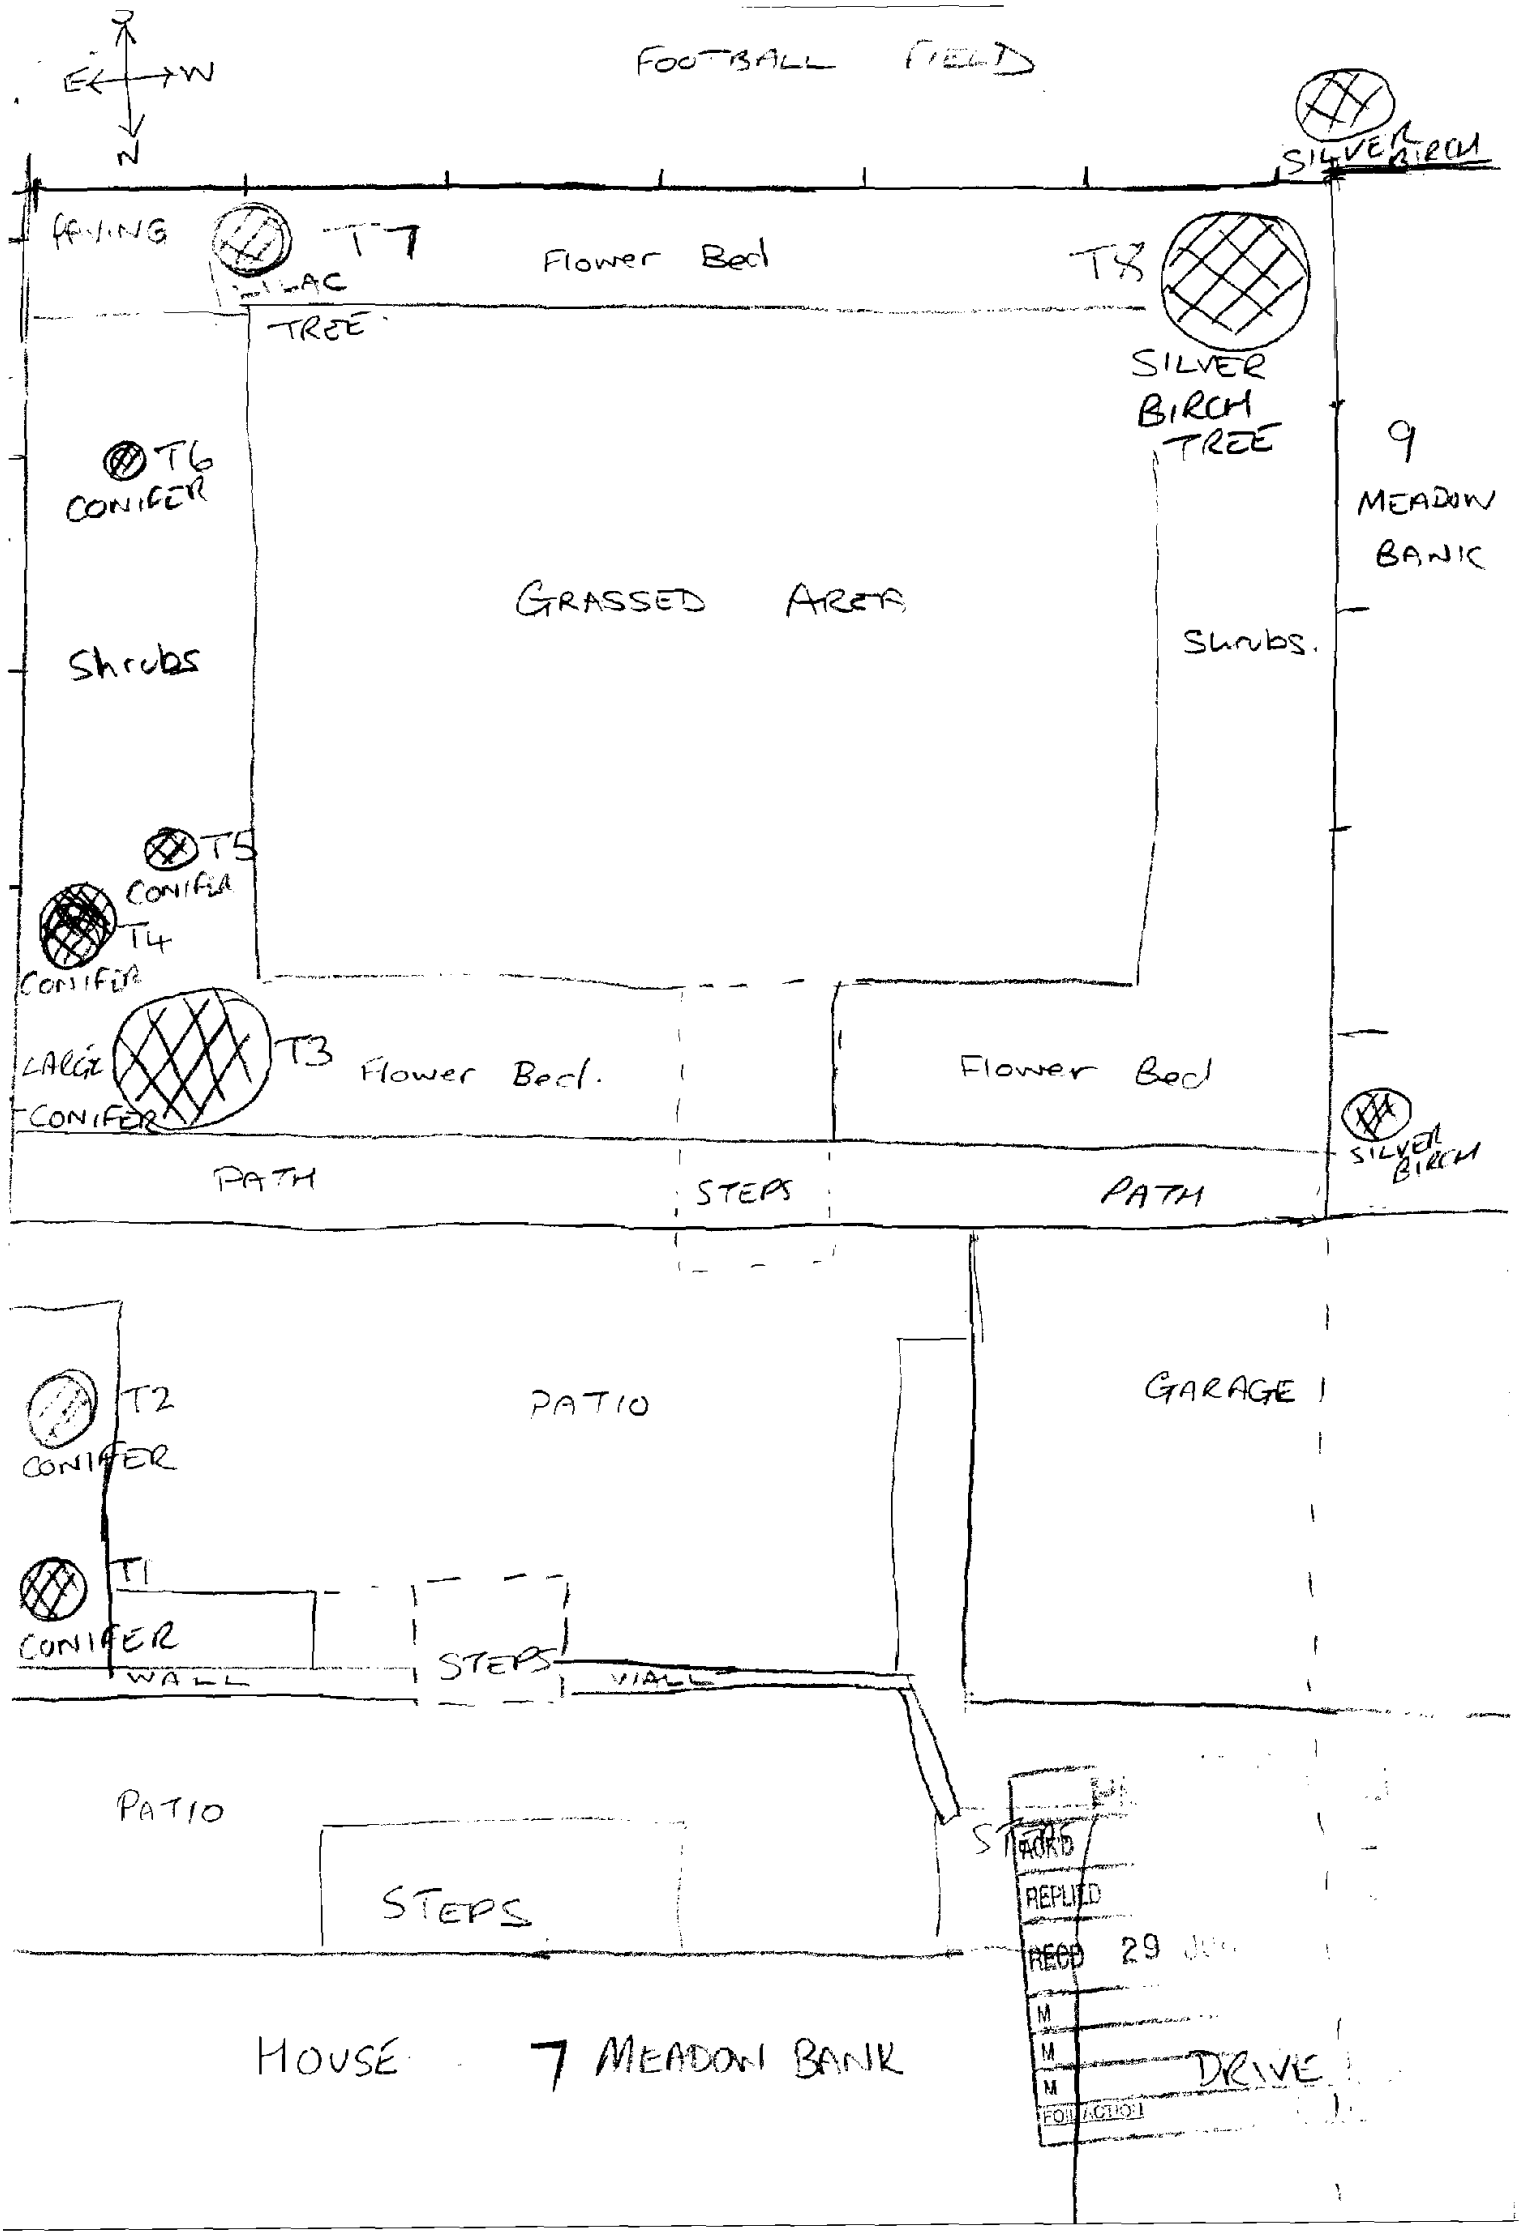
E
W
N
FOOTBALL FIELD
SILVER BIRCH
RAILING
T7
LILAC TREE
Flower Bed
T8
SILVER BIRCH TREE
T6
CONIFER
9 MEADOW BANK
GRASSED AREA
Shrubs
Shrubs.
T5
CONIFER
T4
CONIFER
LARGE CONIFER
T3
Flower Bed.
Flower Bed
SILVER BIRCH
PATH
STEPS
PATH
T2
CONIFER
PATIO
GARAGE
T1
CONIFER
WALL
STEPS
WALL
PATIO
STEPS
ACKD
REPLIED
RECD 29
DRIVE
HOUSE 7 MEADOW BANK