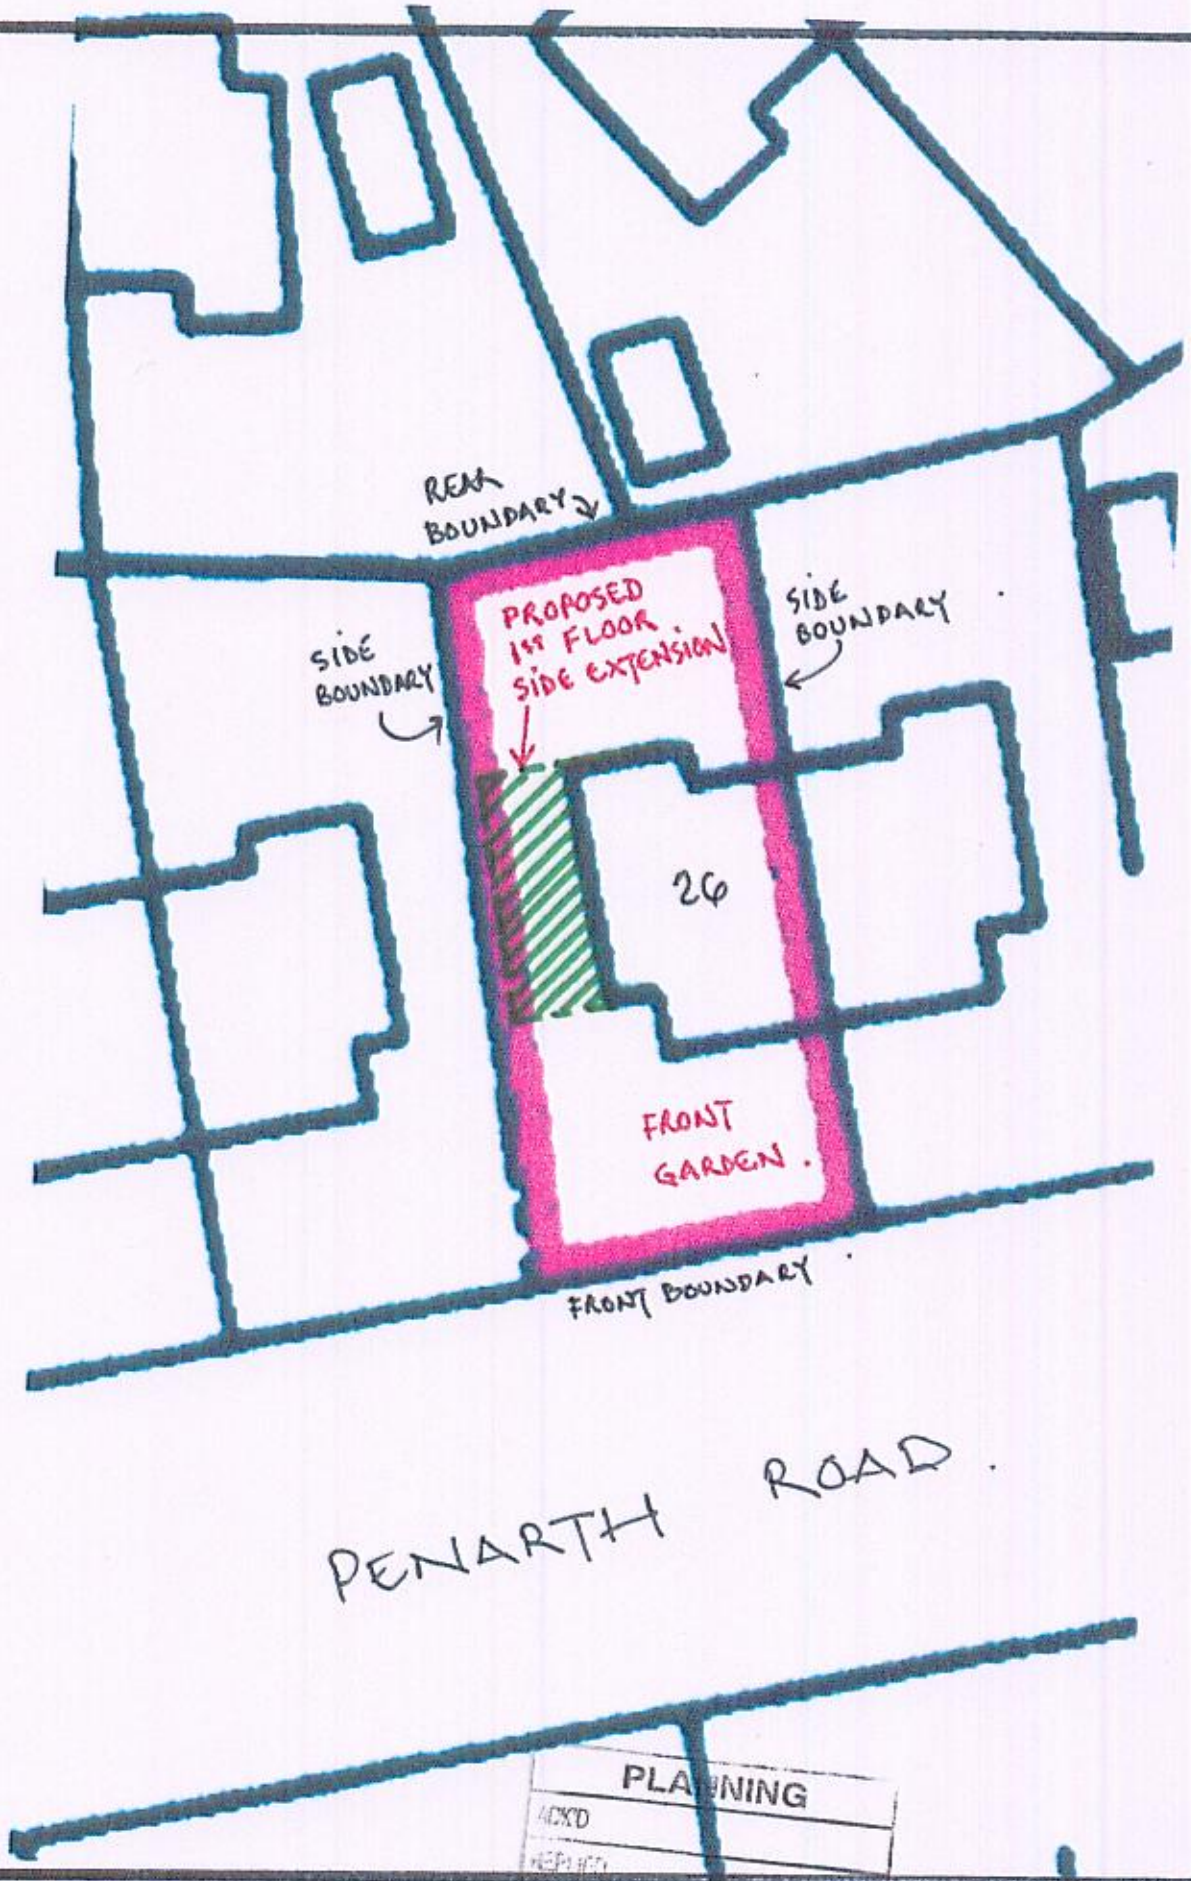

PLANNING
ACK'D
REPLIED
REC'D 17 NOV 2008
INIT REC'D
DATE
POSTED

002

Proposed Extensions
26 Penarth Road
Northenden
M22 4AR

Site Layout plan

drg no.	AH /TR /002
scale	1 : 200 @ A4
date	Nov 2008