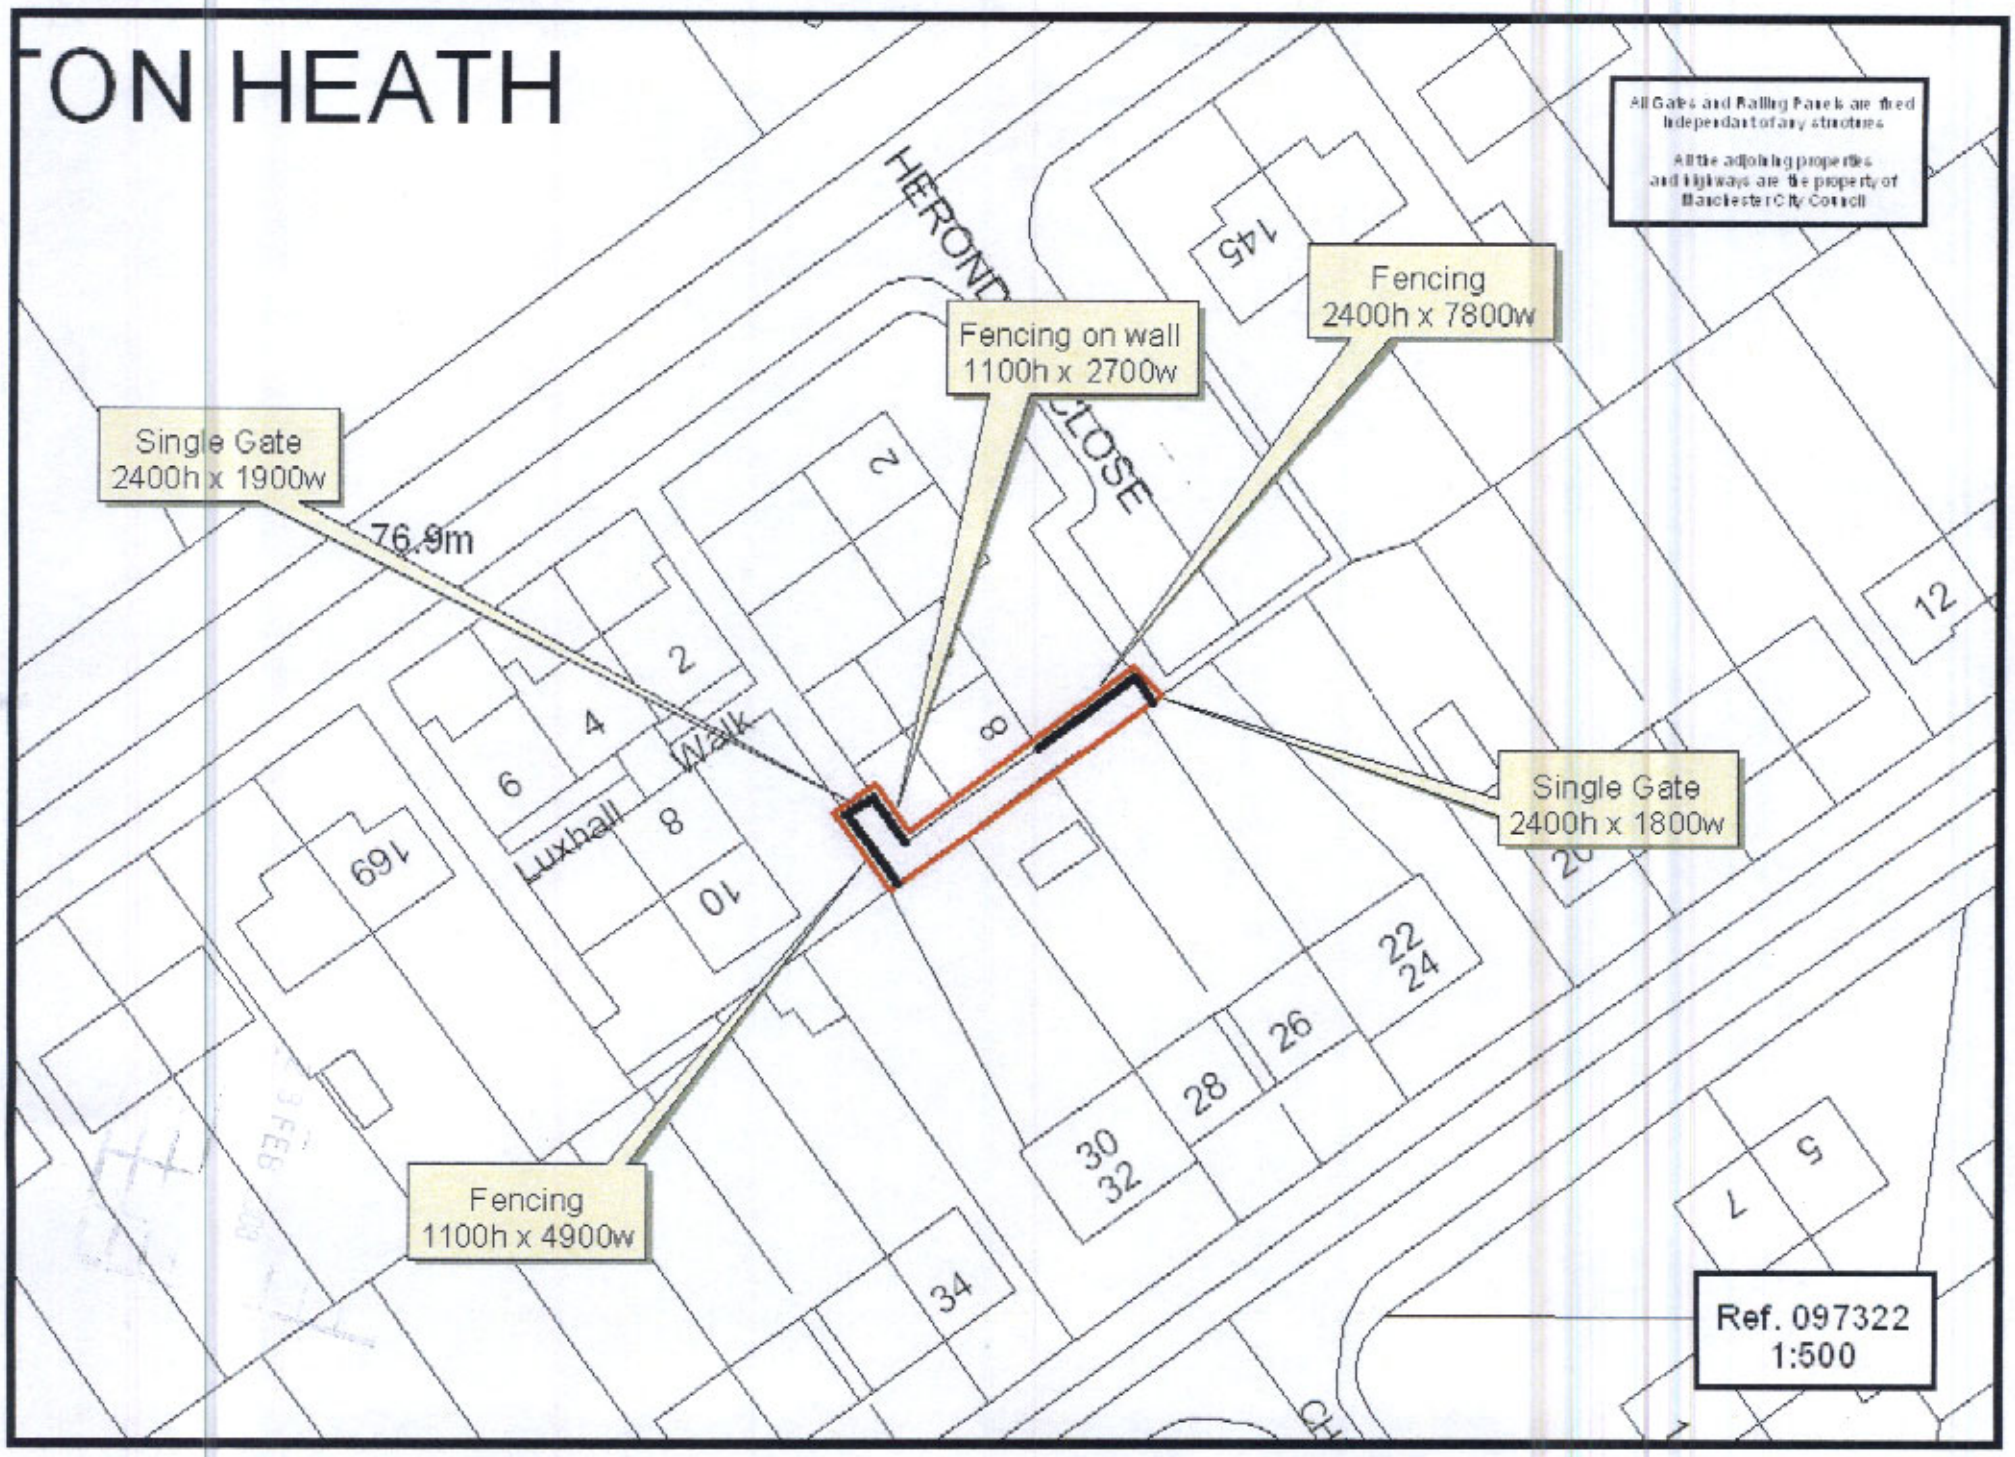
TON HEATH
All Gates and Railing Panels are fixed independant of any structures
All the adjoining properties and highways are the property of Manchester City Council
Fencing
2400h x 7800w
Fencing on wall
1100h x 2700w
Single Gate
2400h x 1900w
76.9m
Single Gate
2400h x 1800w
Fencing
1100h x 4900w
Ref. 097322
1:500
HERON
CLOSE
Walk
Luxhall
145
2
4
6
8
10
169
12
20
22
24
26
28
30
32
34
5
7