
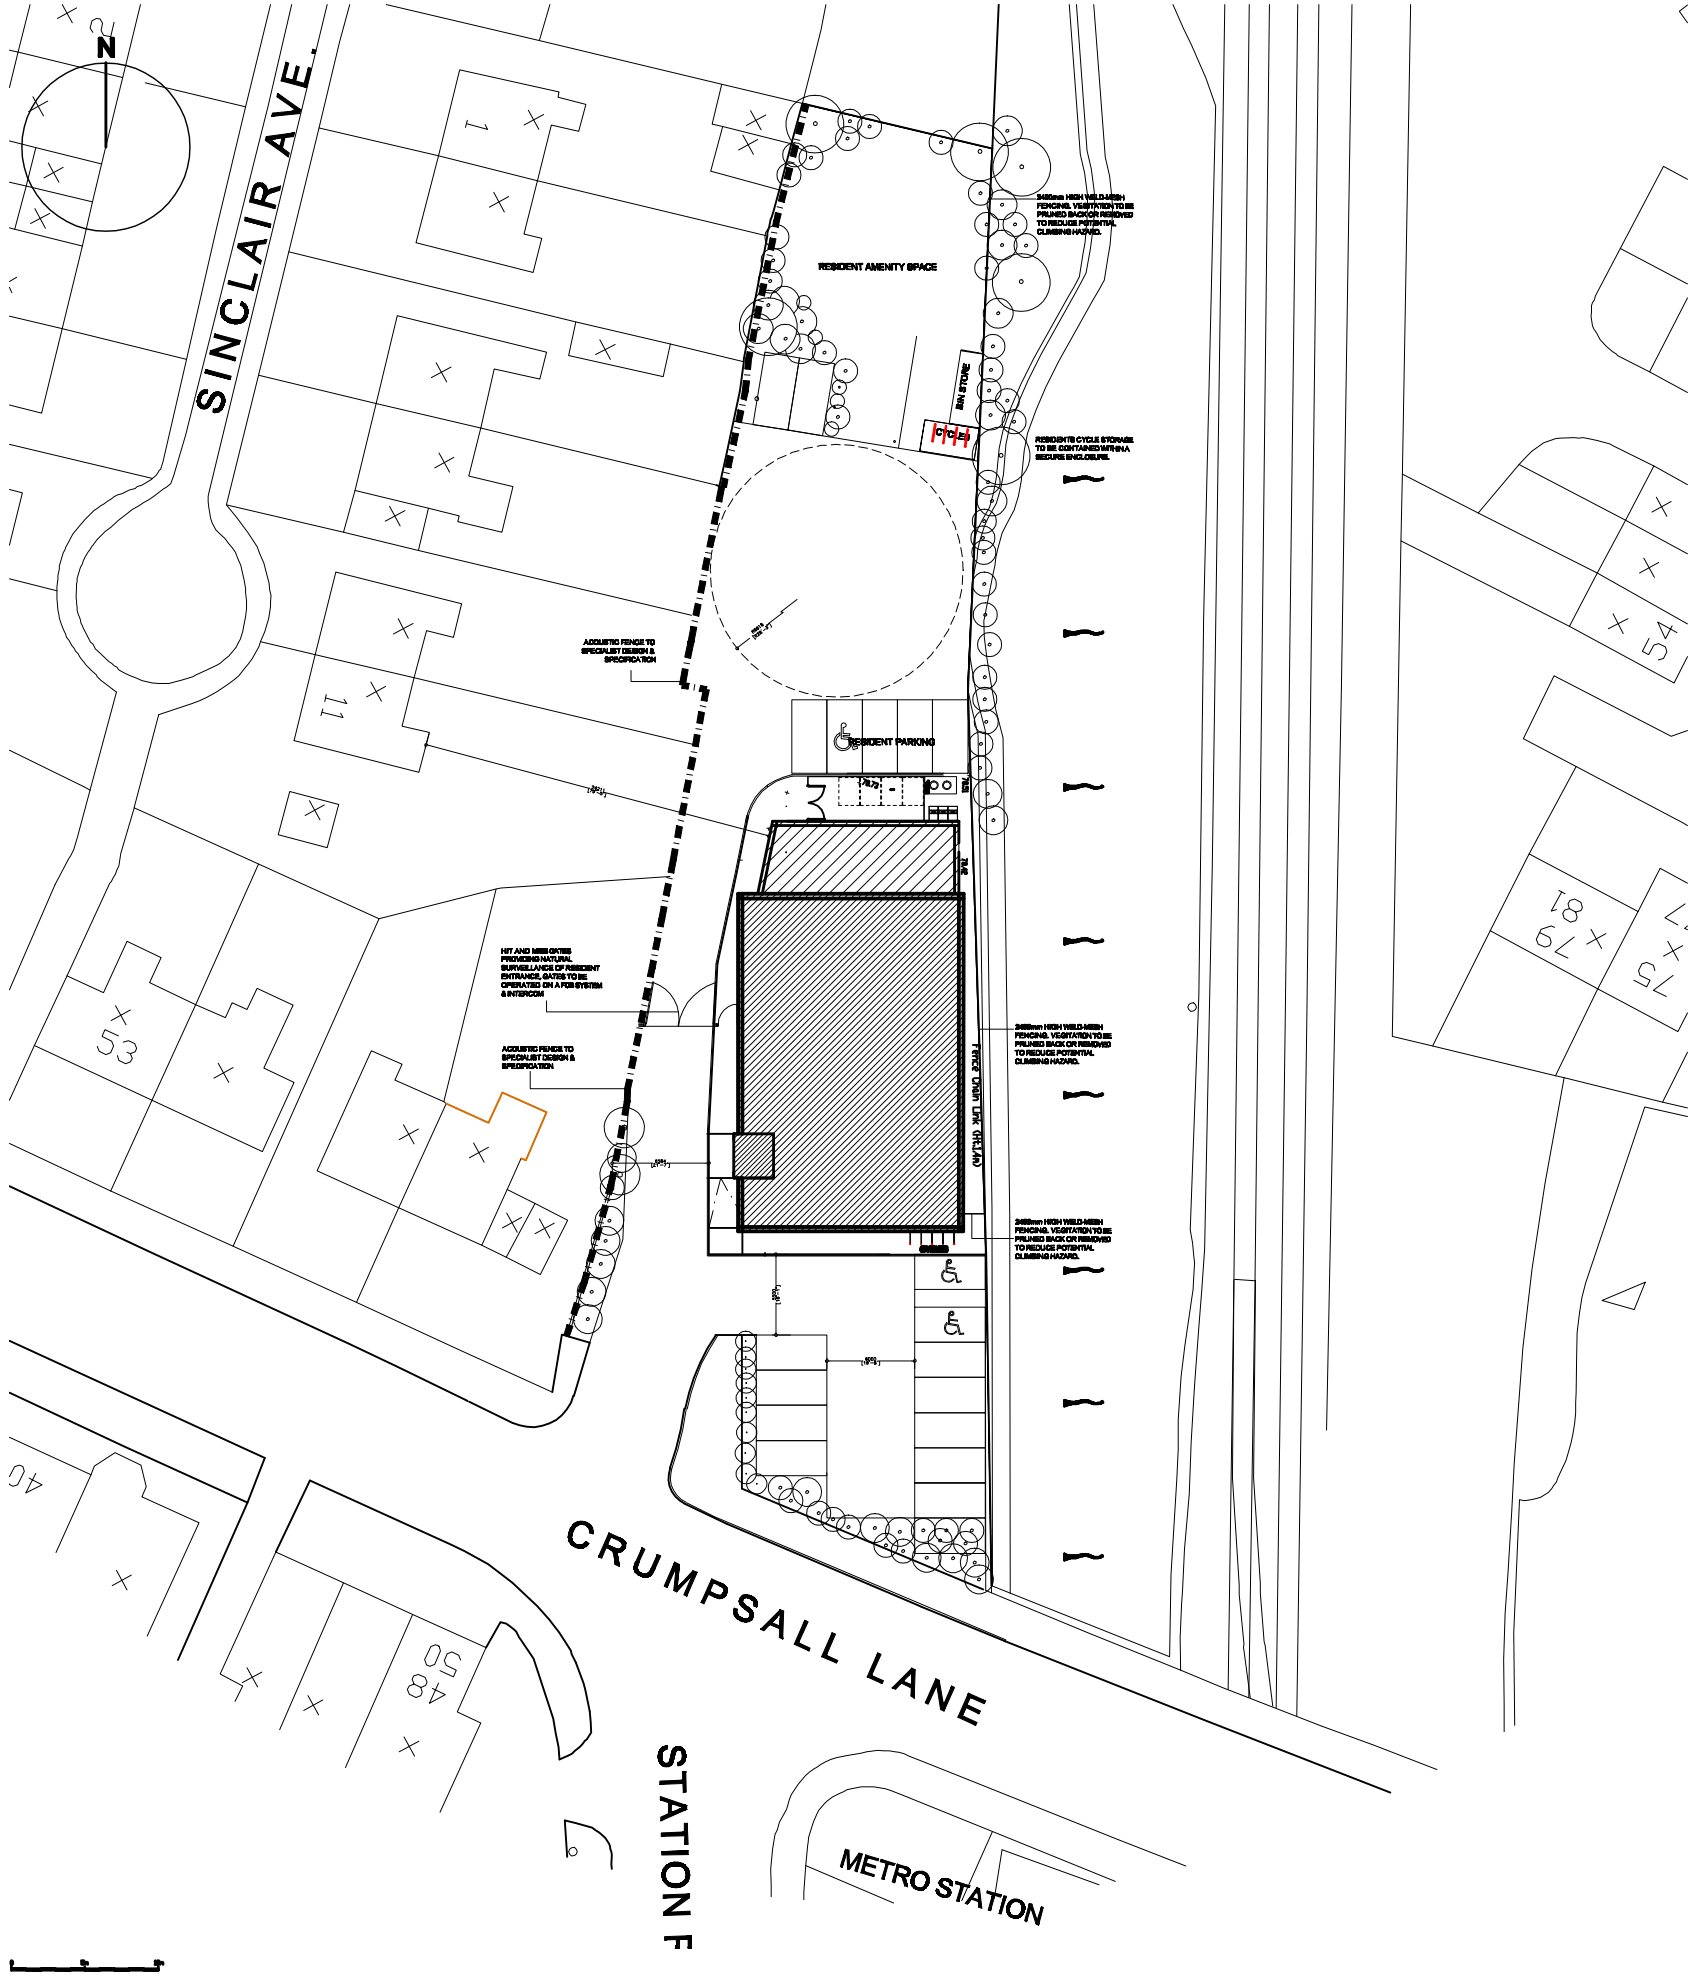


SITE PLAN 1:500

All dimensions should be checked on site
Do not scale off this drawing
Any drawing errors should be brought to the attention of the architect
COPYRIGHT © the CAVE and Author

REVISIONS :

REV	DETAILS OF REVISION	INIT

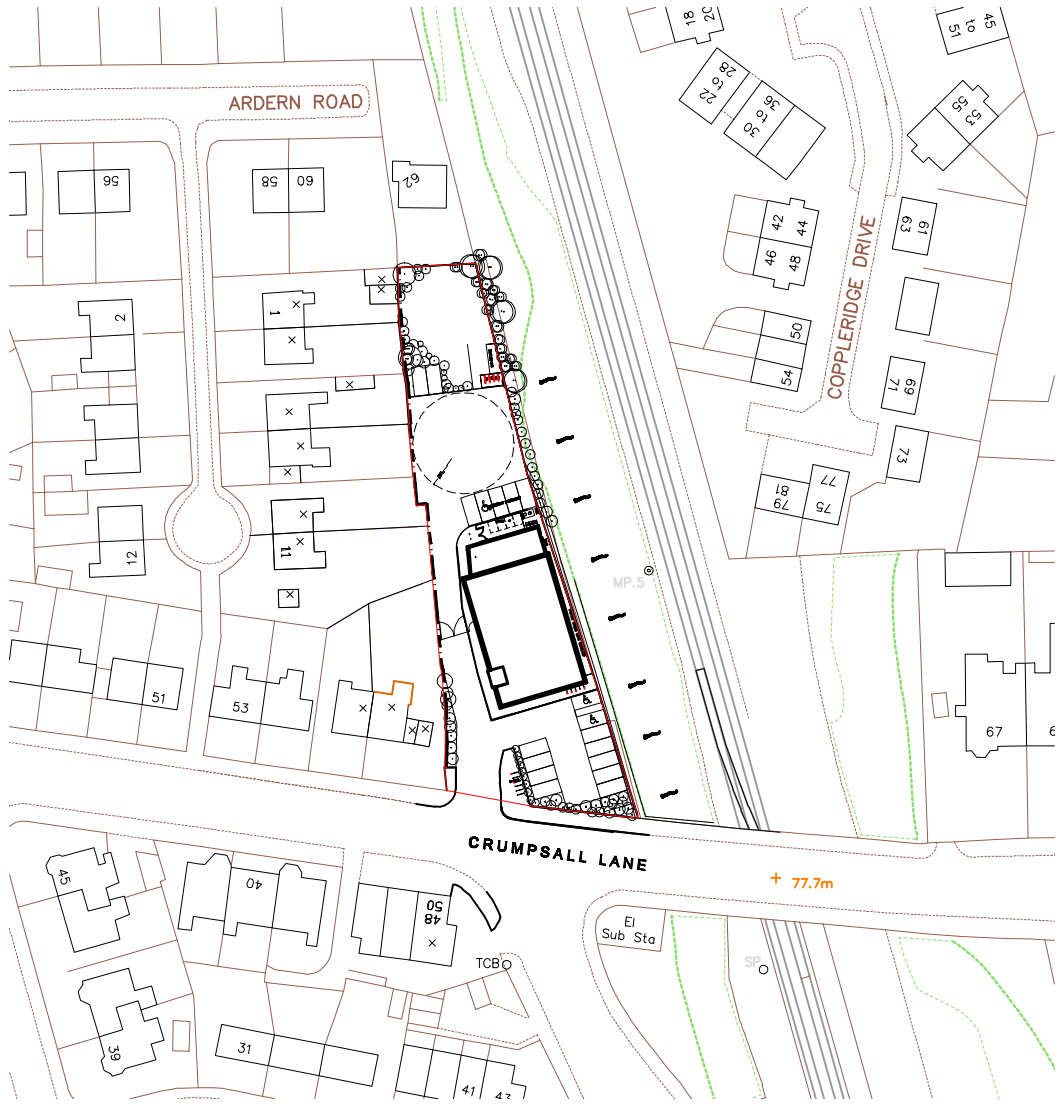

LOCATION PLAN 1:1250

the CAVE
38 MANCHESTER RD WILMSLOW CHESHIRE SK9 1BG
0161 286 0196 www.the-cave.co.uk mail@the-cave.co.uk

PROJECT :

MIXED USE SCHEME
CRUMPSALL LANE, CRUMPSALL

DRAWING TITLE :

LOCATION PLAN

SCALE :	DRAWN BY :	DATE :
1:500 A3	CAJ	DEC 10

DWG N° :	REVISION :	CHECKED :
654.04-P001	C	