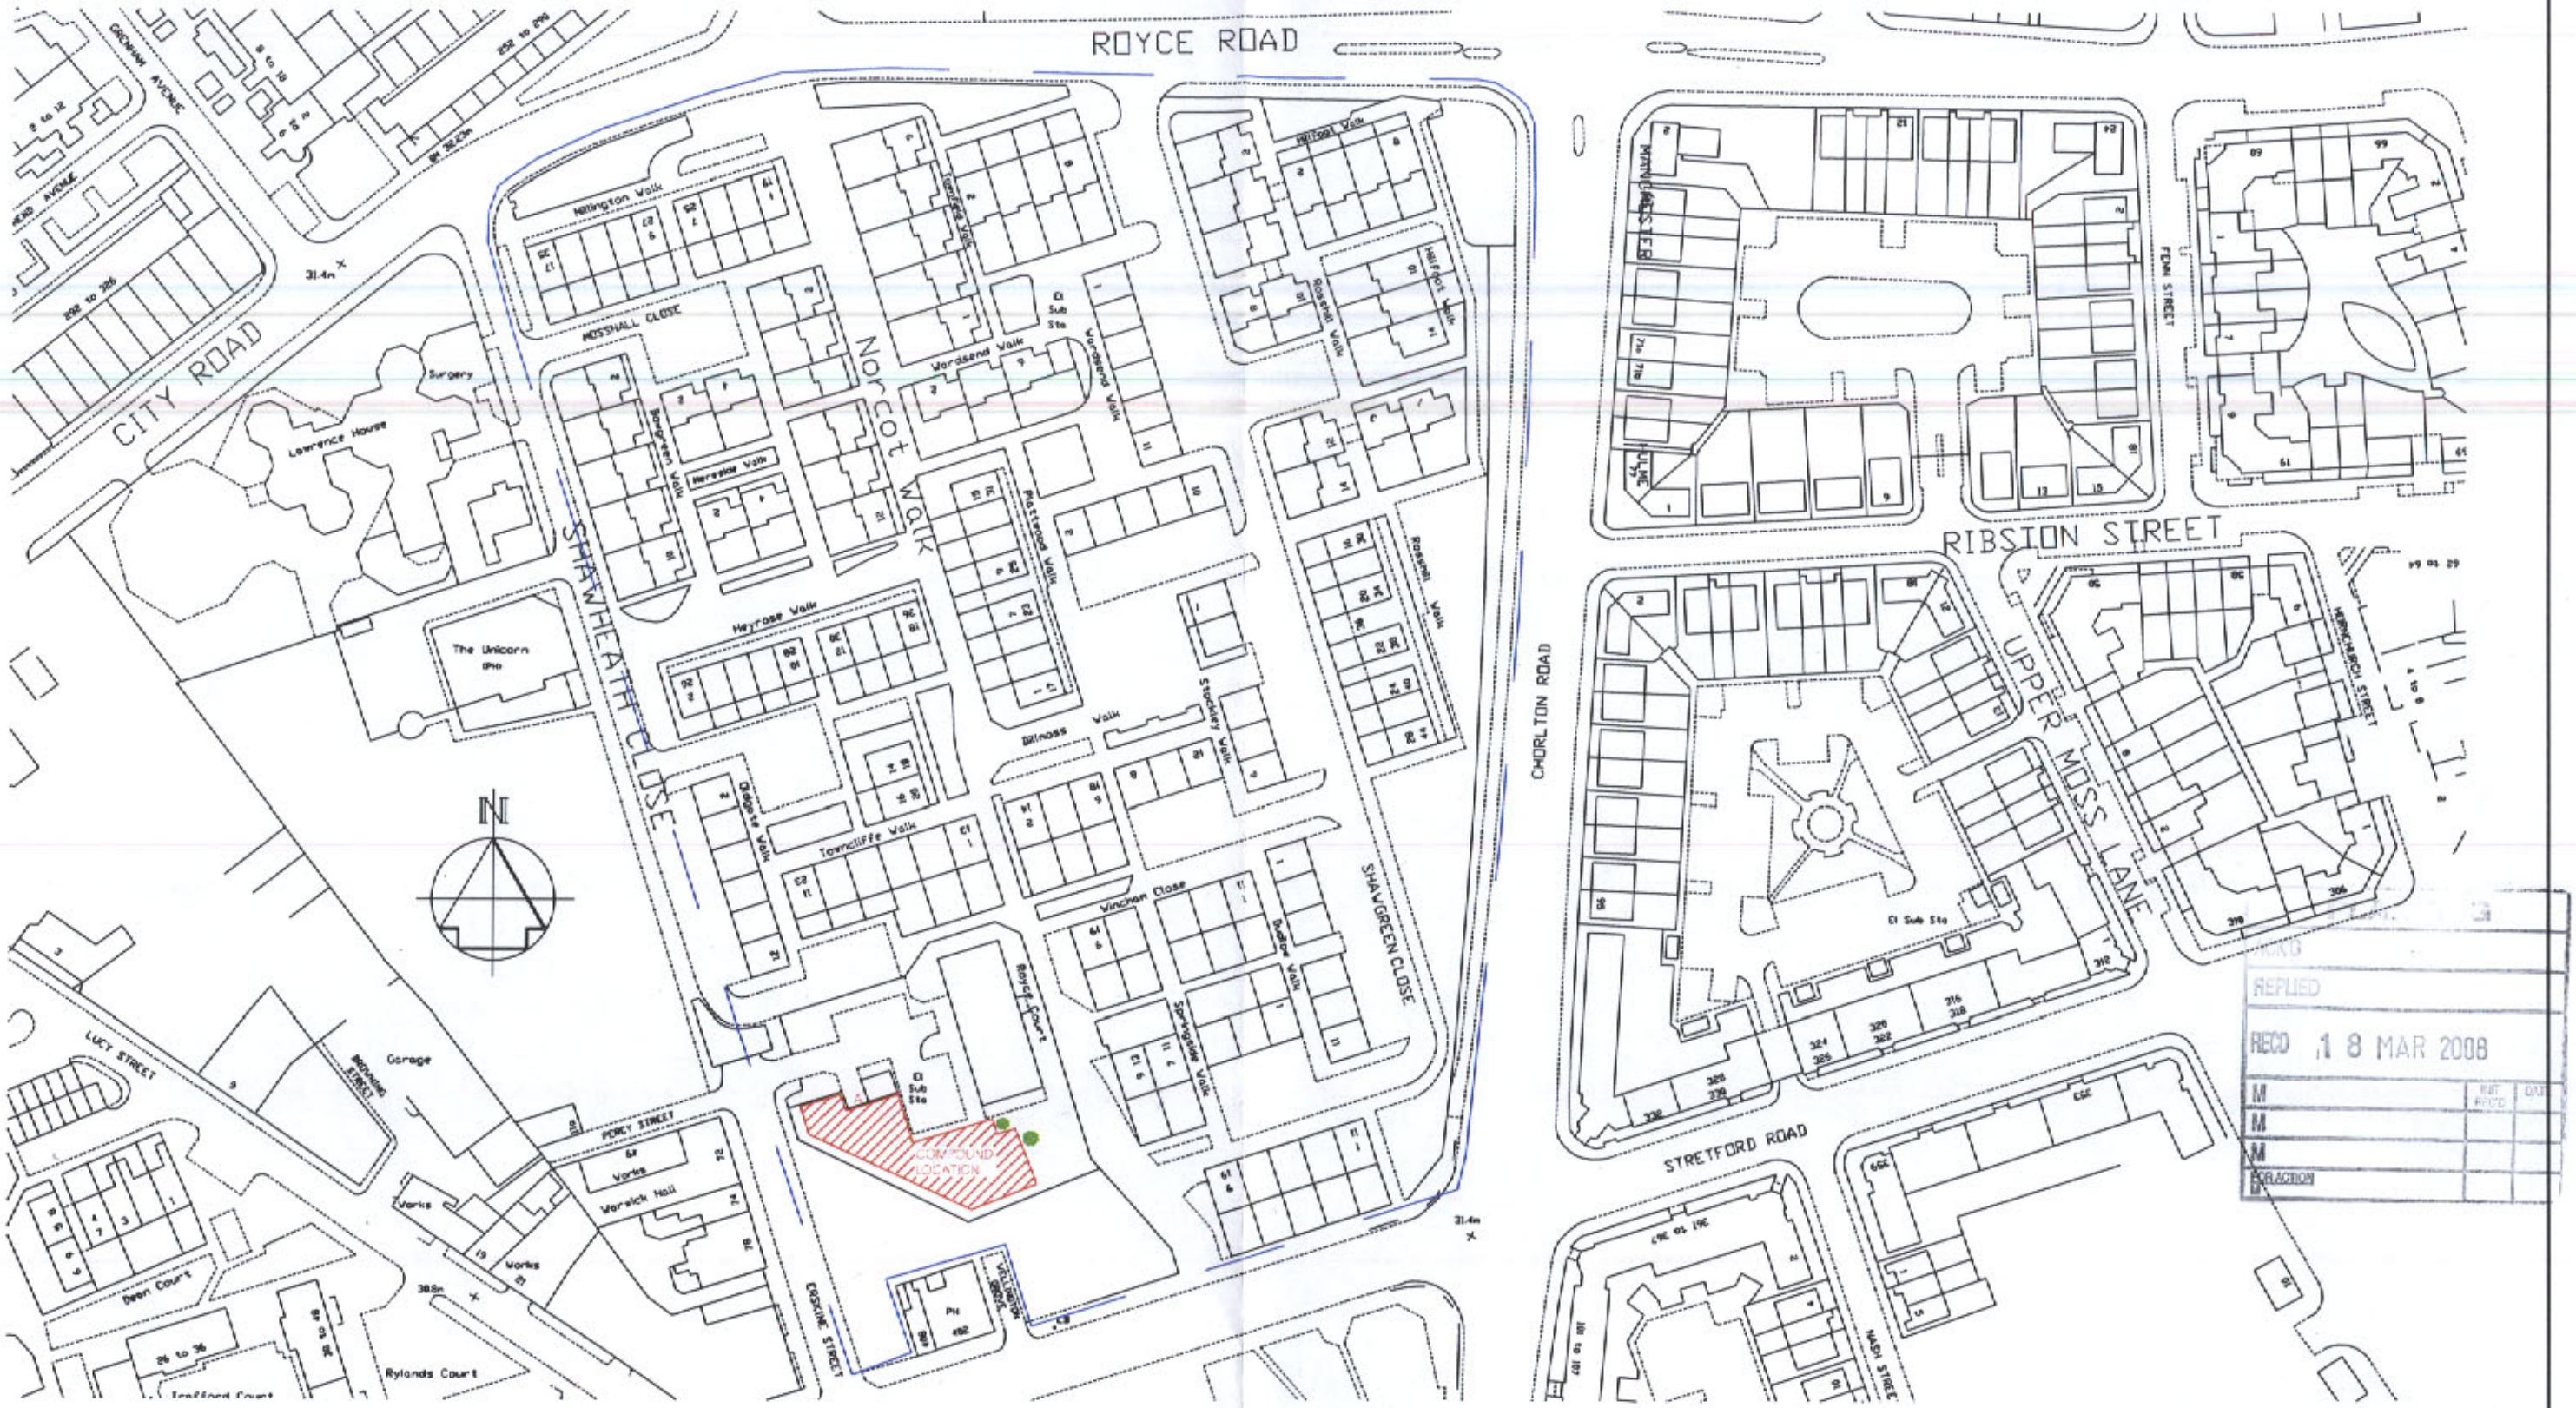

"Reproduced from the Ordnance Survey mapping with the permission of the Controller of Her Majesty's Stationary Office © Crown Copyright. Unauthorised reproduction infringes Crown Copyright and may lead to prosecution or civil proceedings".
Manchester City Council Licence No. LA076236

REV	DESCRIPTION	DATE	BY

JOB TITLE	CHECKED		SCALE	COMPUTER FILE	DRAWN
CITY SOUTH YEAR 1 INTERNAL WORKS PROGRAMME HULME 2B AREA			1:1250		TH
DRAWING TITLE	REVISION	SIZE	DATE	JOB NO.	DRAWING NO.
BLOCK PLAN		A3	31/01/2008	CS/33948	01

MANCHESTER
Housing Technical Services Group 2
Room 8001
Town Hall
Manchester
M60 2JT

REPLIED
RECD 18 MAR 2008
M
M
M
FOR ACTION