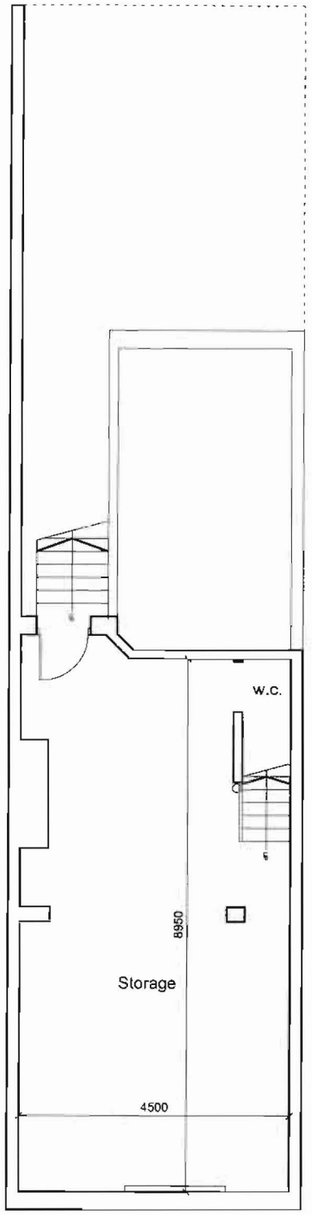

Existing basement floor plan

Back yard access

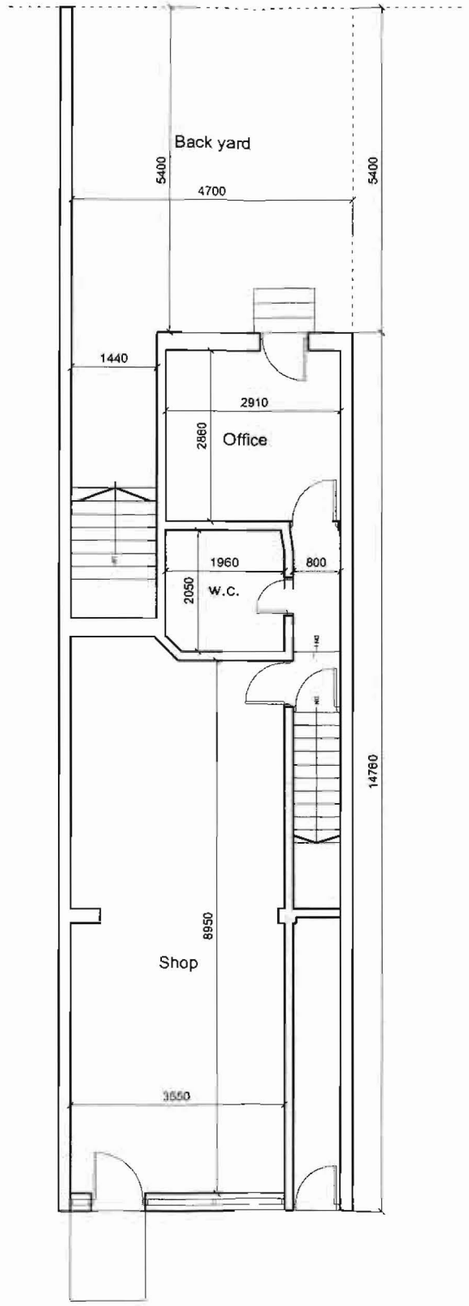

Existing ground floor plan

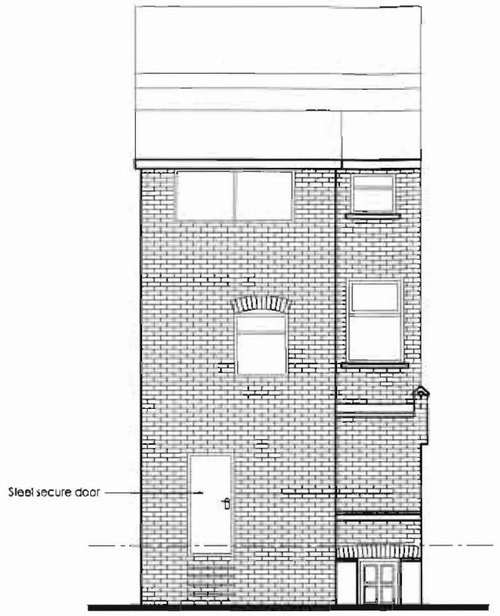

Existing rear elevation

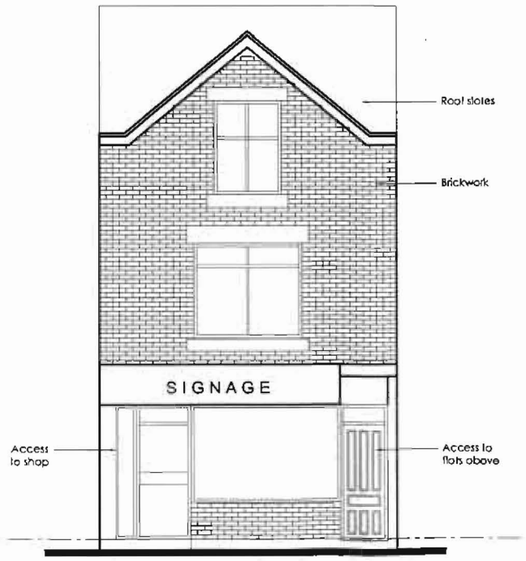

Existing front elevation

PLANNING
ACK'D
REPLIED
CD 02 JUN 2008

Exisitng Floor Plans & Elevations
Dwg no. 001
SCALE 1:100 @ A3

119 Manchester Road
Chorlton,
Manchester,
M21 9PG