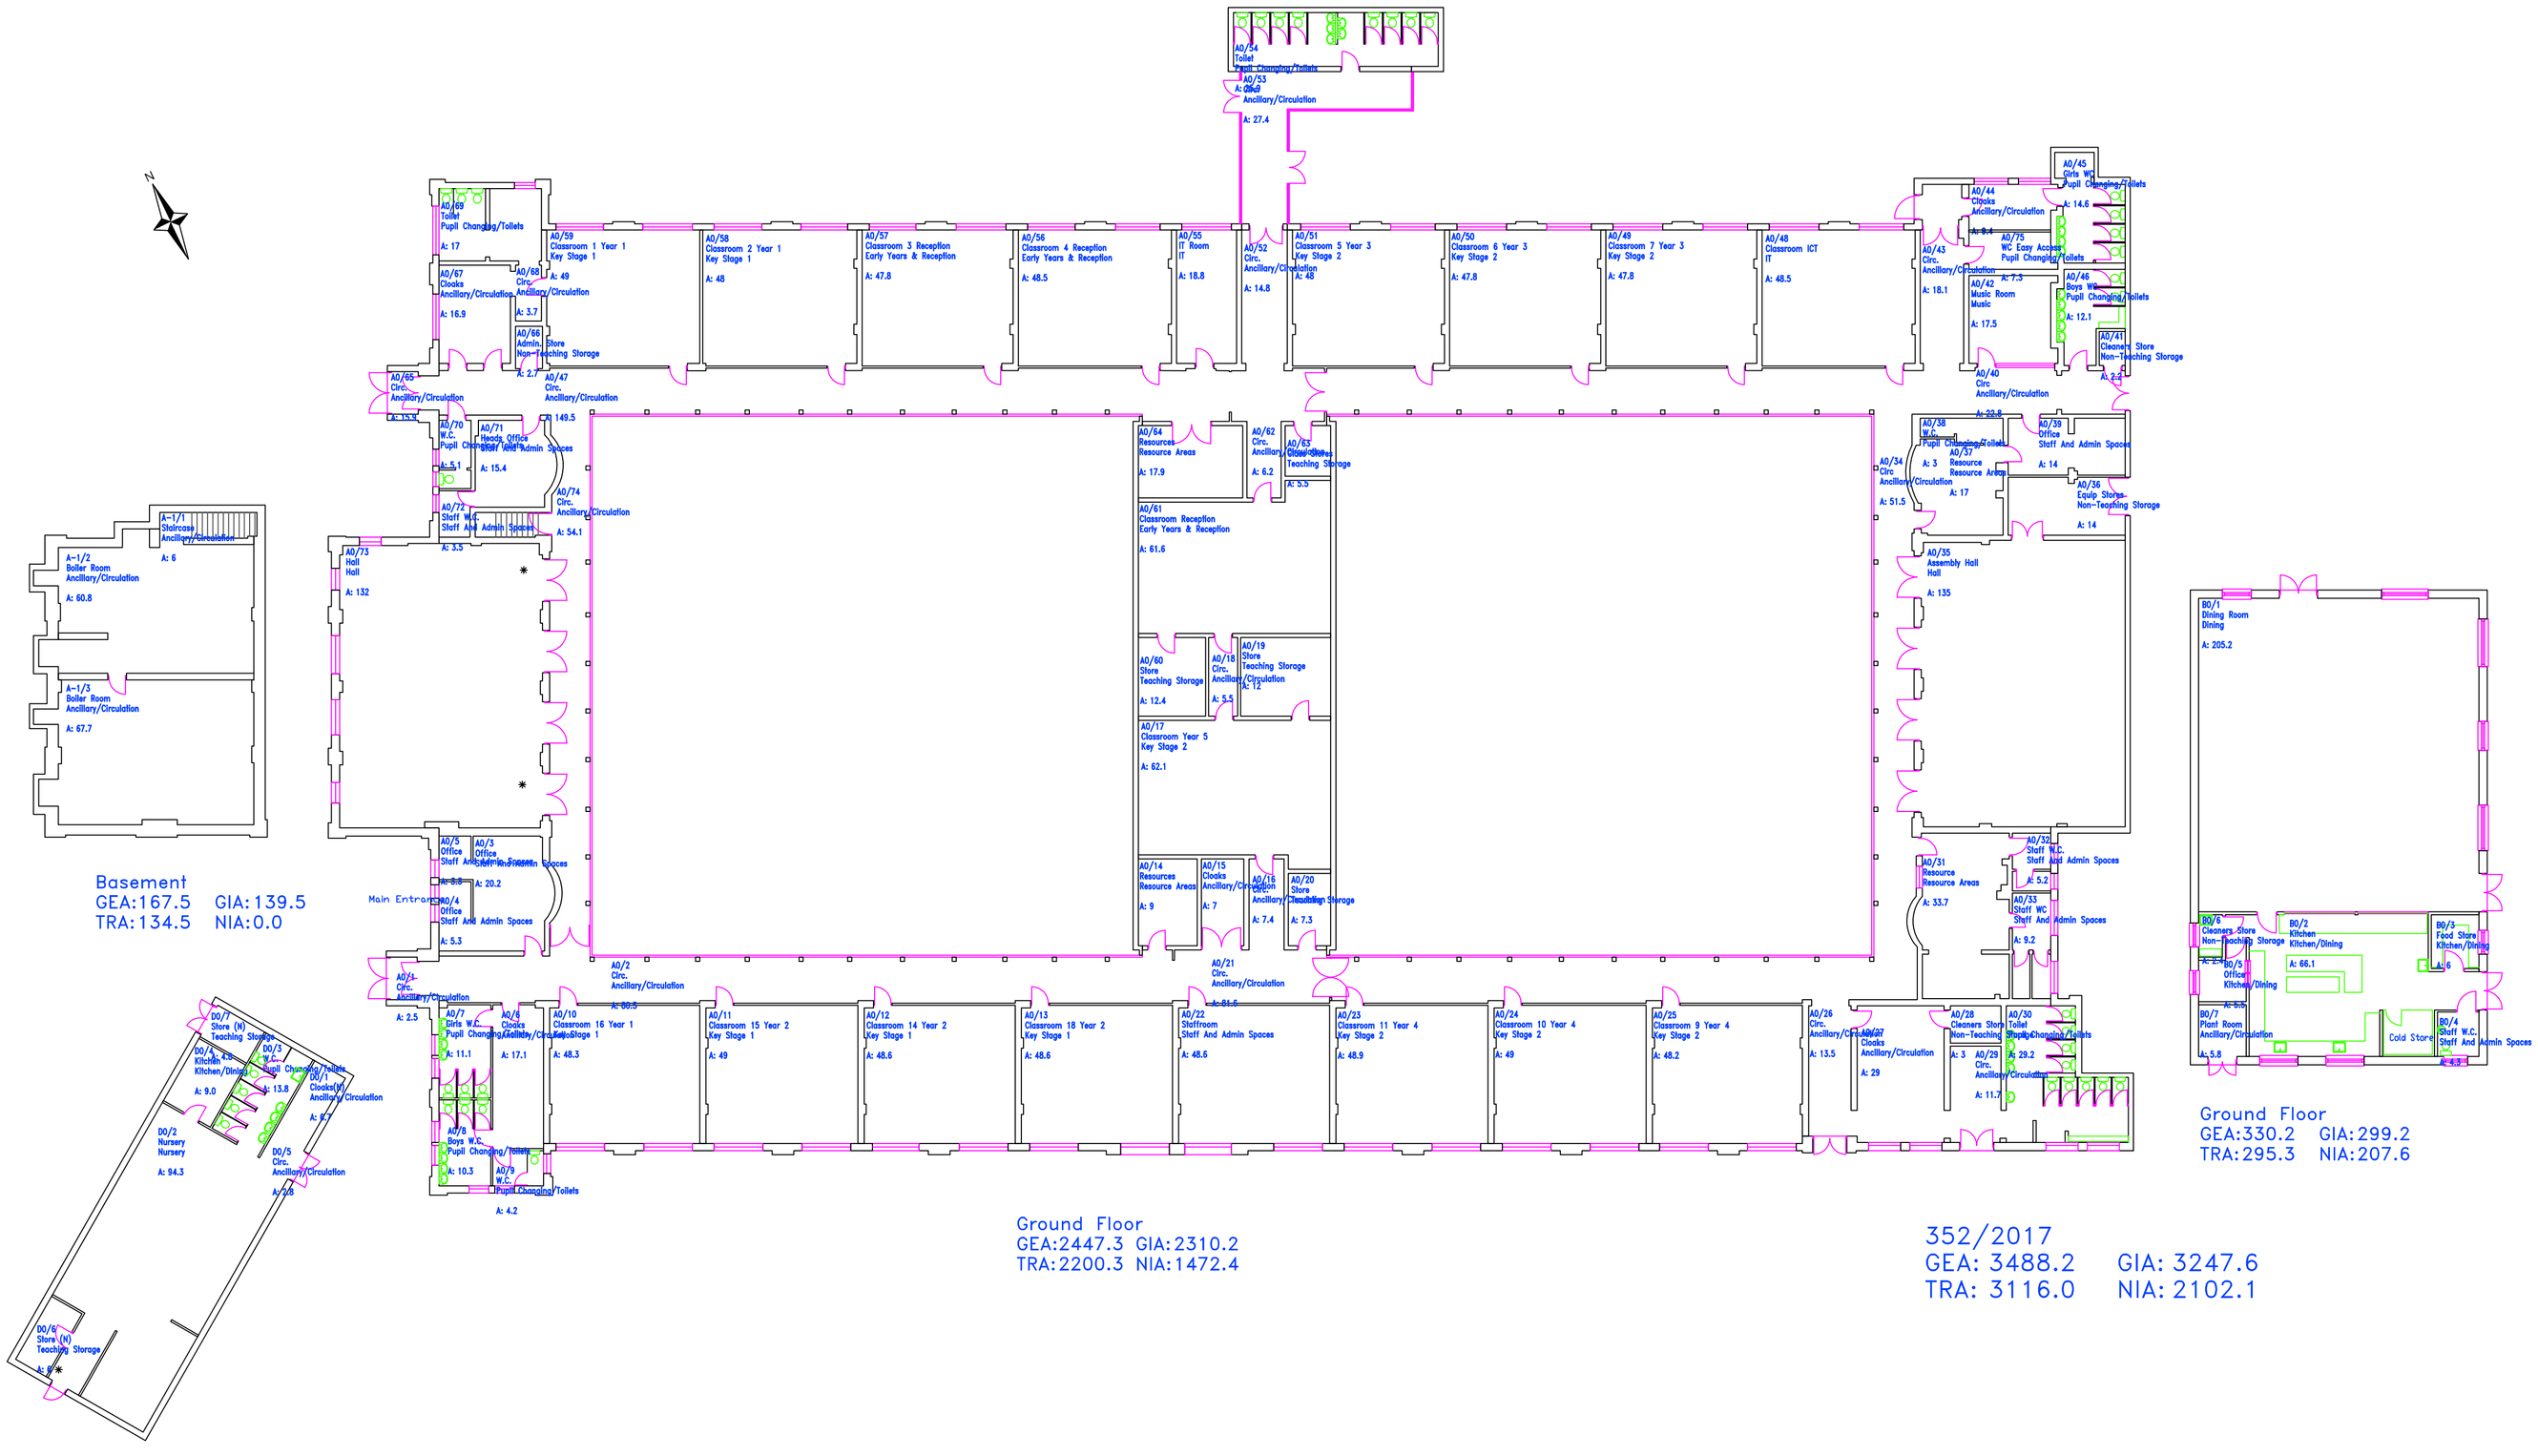


Basement
GEA:167.5 GIA:139.5
TRA:134.5 NIA:0.0

Ground Floor
GEA:156.3 GIA:139.9
TRA:137.4 NIA:137.4

Ground Floor
GEA:2447.3 GIA:2310.2
TRA:2200.3 NIA:1472.4

Ground Floor
GEA:330.2 GIA:299.2
TRA:295.3 NIA:207.6

Ground Floor
GEA:386.9 GIA:358.8
TRA:348.5 NIA:284.7

352/2017
GEA: 3488.2 GIA: 3247.6
TRA: 3116.0 NIA: 2102.1

Rev	Description	Date	by	chkd

"No part of this drawing or data file may be reproduced without prior written permission of the Corporate Technical Services Group or approved representative".

MANCHESTER CITY COUNCIL
Corporate Technical Services Group
4th floor Heron House
47 Lloyd St
Manchester
M2 5LE

JOB TITLE: Beaver Road Primary School

DRAWING TITLE: Existing Floor Plan

COMPUTER FILE	DATE	SCALE	DRAWN	CHECKED
	12/04/10	1:200	LH	

JOB NO.	DRAWING NO.	REVISION
ED37957	B002	