NOTES:
1. THIS DRAWING NOT TO BE SCALED, FIGURED DIMENSIONS ONLY TO BE TAKEN.
2. SHOULD ANY DISCREPANCIES BE FOUND WITH THIS DRAWING, PLEASE INFORM THIS OFFICE.
3. COPYRIGHT OF THIS DRAWING IS OWNED BY JMARCHITECTS.

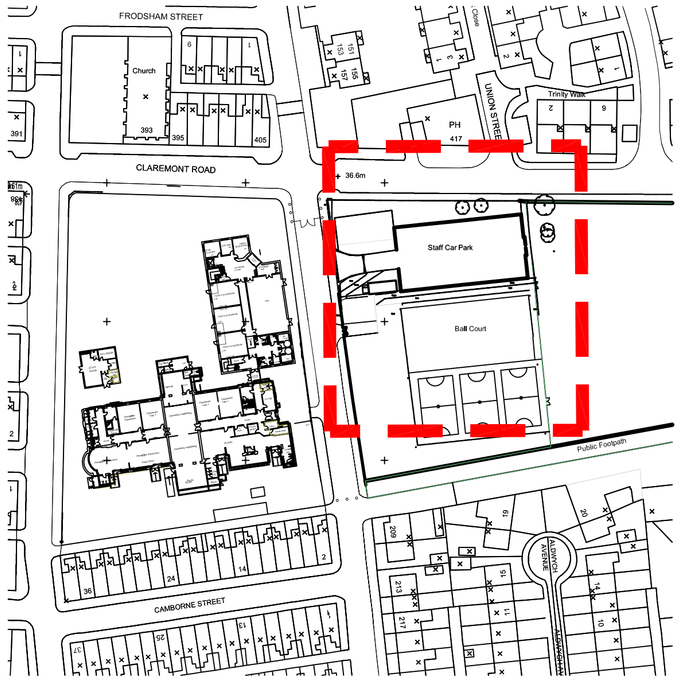

KEY PLAN

north

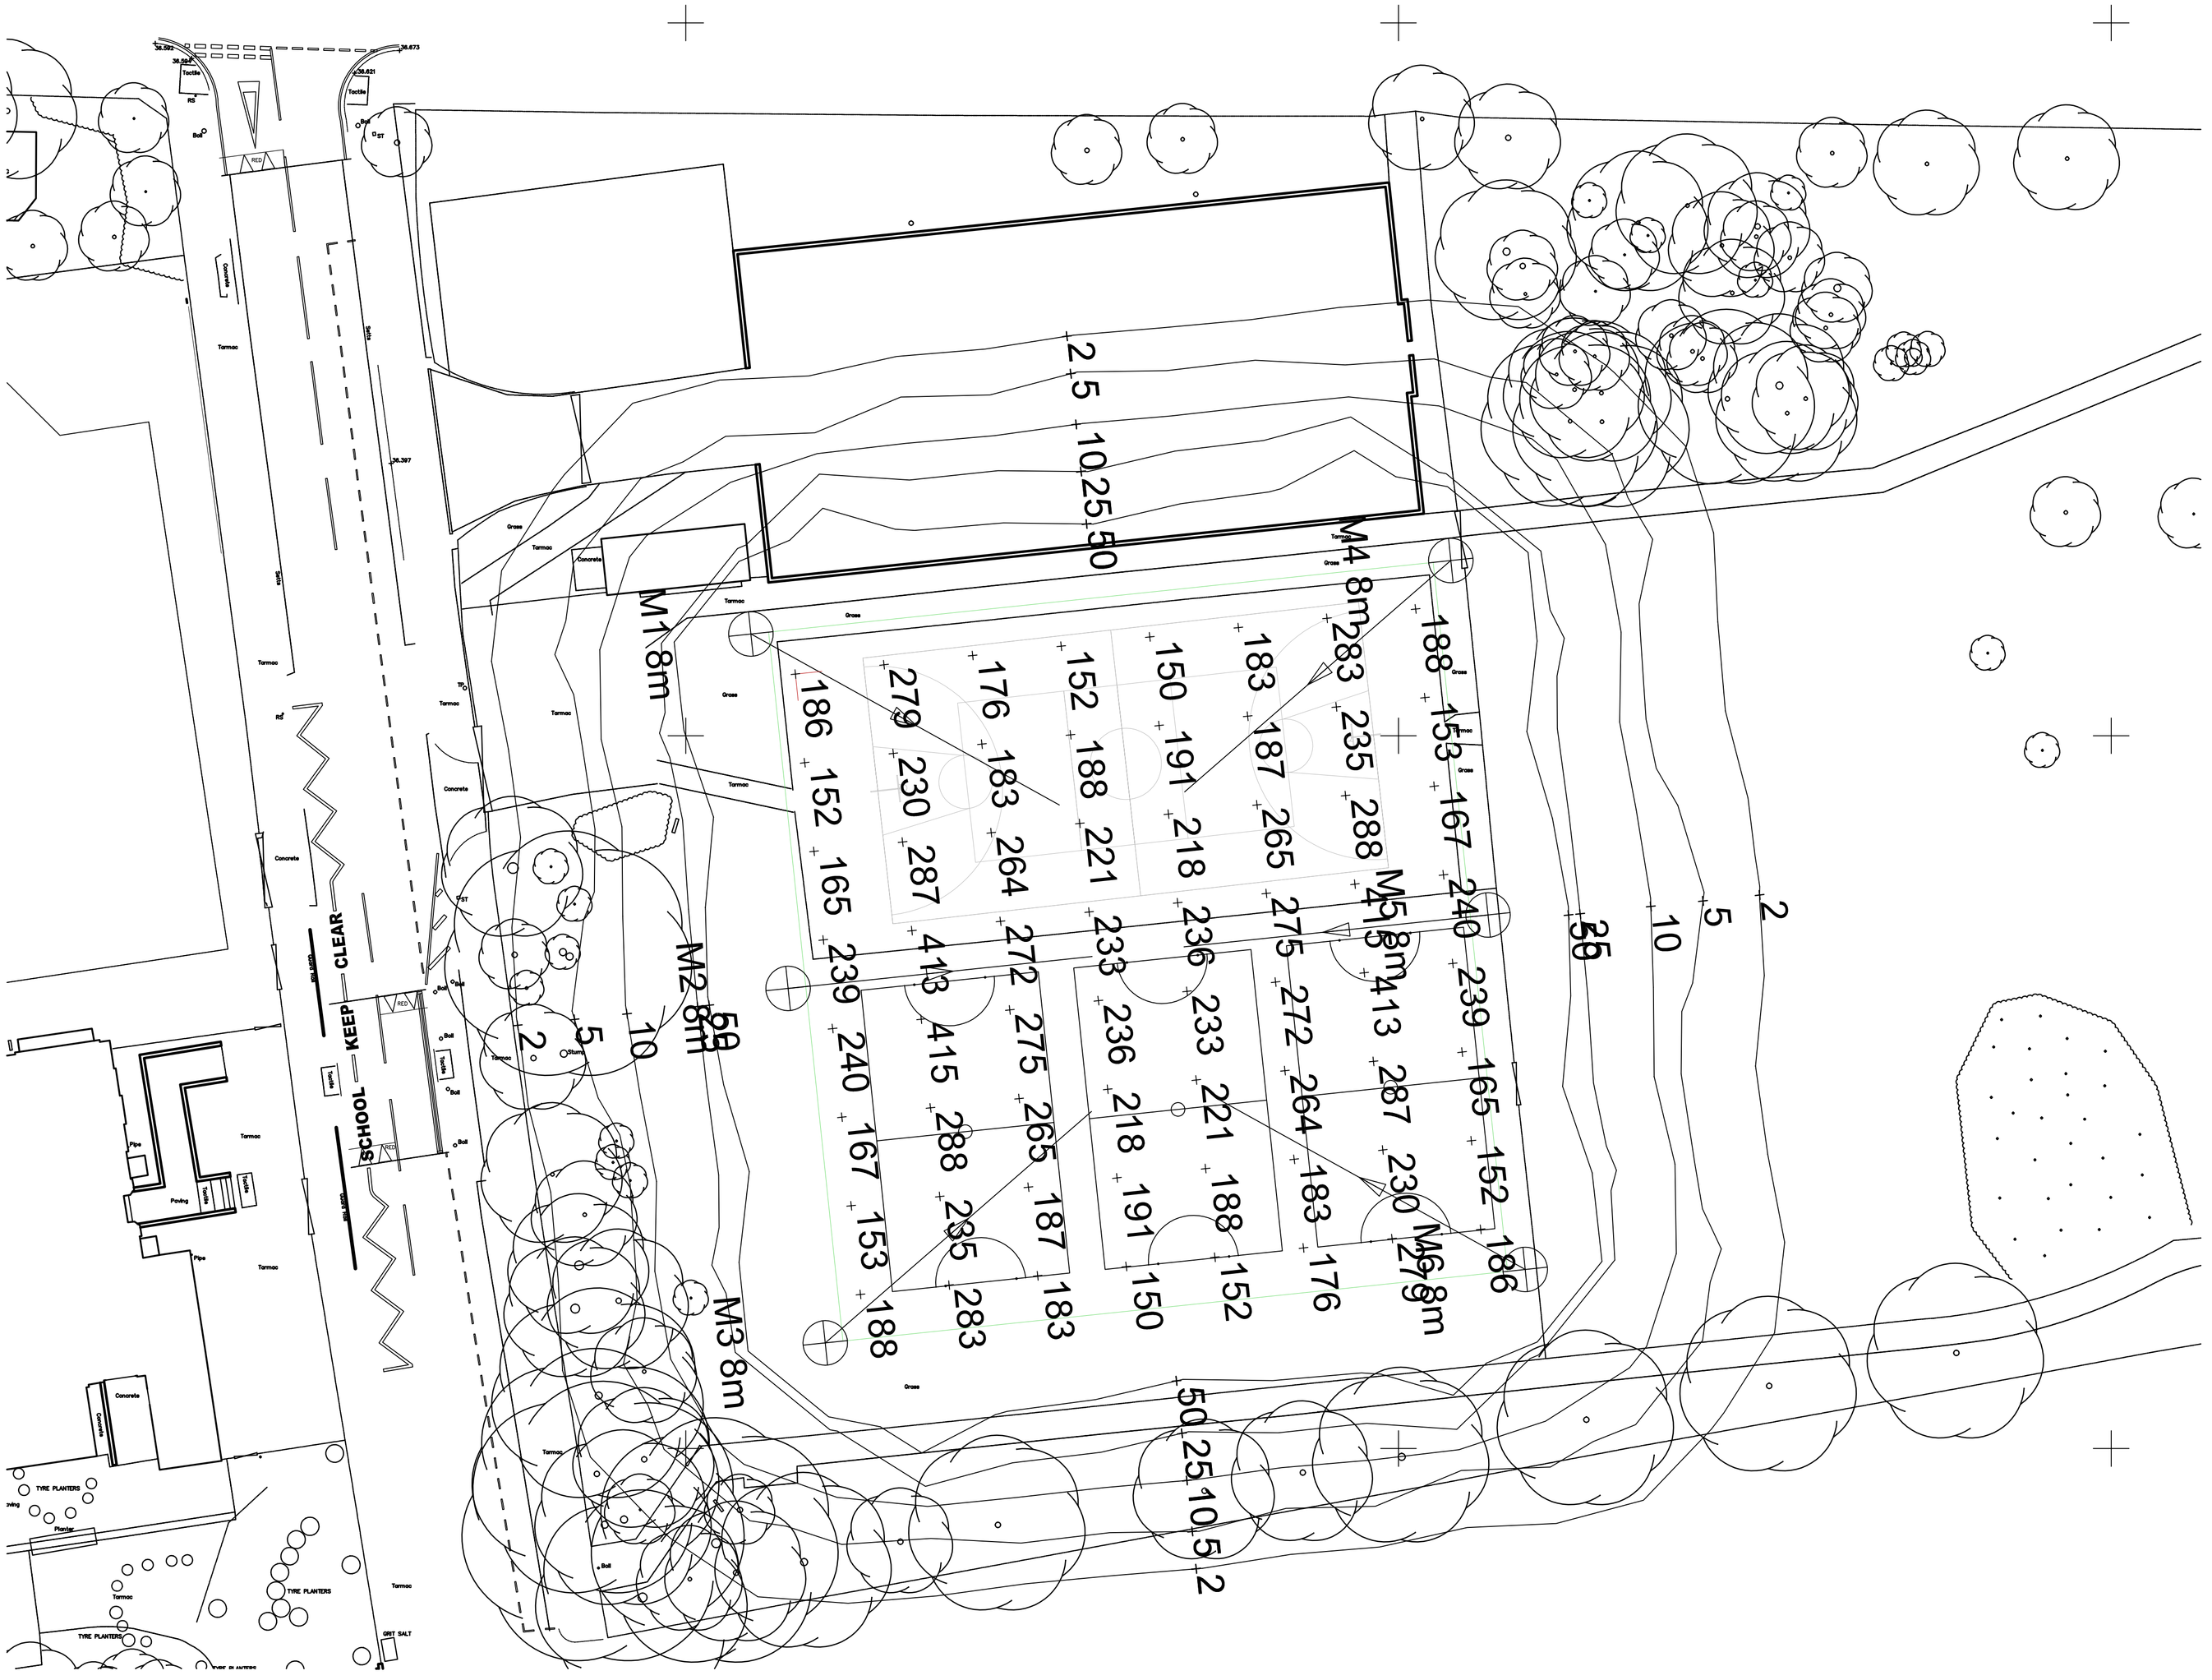

PROPOSED FLOODLIGHT LIGHTING LEVELS_ SCALE 1:200

REV.	DESCRIPTION	DATE	DRN BY	CKD BY
A	ISSUED FOR PLANNING	23.09.2013	CAS	NOD

jmarchitects

PROJECT
HEALD PLACE PRIMARY SCHOOL

TITLE
PROPOSED FLOODLIGHT LIGHTING LEVELS

CLIENT
Willmott Dixon

JOB No.	DRAWING No.	REVISION
5229 .	L(0)007	A -
SCALE	DRAWN BY	CHECKED BY
1:200@A1	HLK .	NOD.
STATUS		DATE
INFORMATION		15.08.13

Floor 9
St James's Buildings
Oxford Street
Manchester
M1 6EJ

T: 0161 200 6300

F: 0161 200 6301

man@jmarchitects.net

www.jmarchitects.net