

These drawings are for planning and building regulations purposes only
DO NOT SCALE. IF IN DOUBT ASK

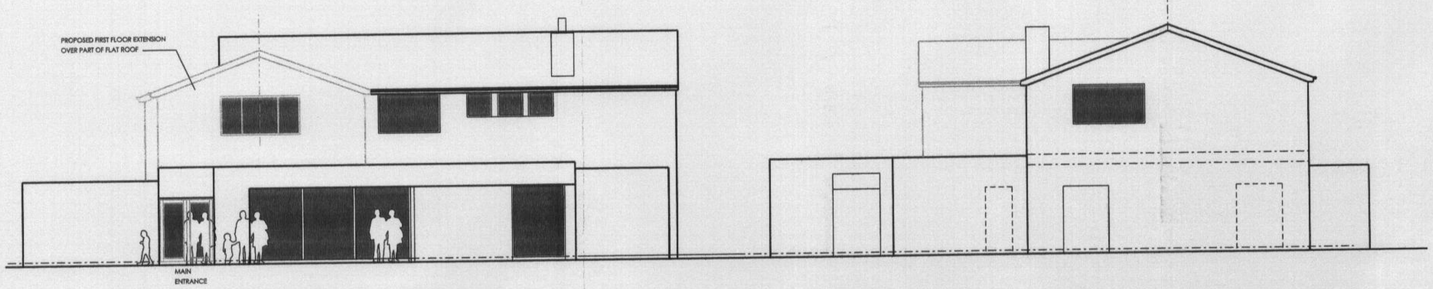


FRONT ELEVATION (from arcade)

SIDE ELEVATION (from car park)

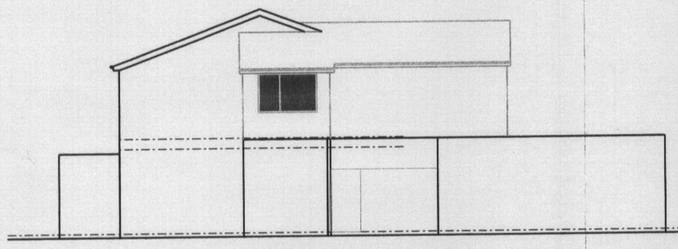


SIDE ELEVATION

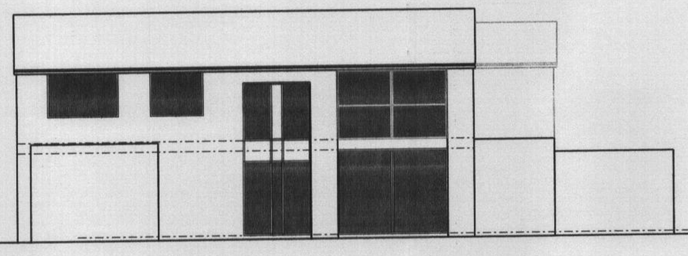


REAR ELEVATION (from road)




EXISTING PHOTOGRAPHS OF THE SITE

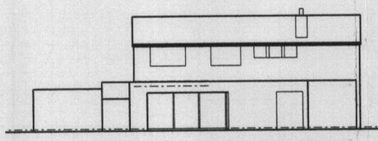


FRONT ELEVATION (from arcade)

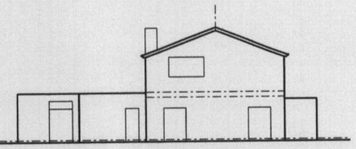

SIDE ELEVATION (from car park)

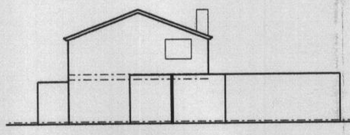


SIDE ELEVATION

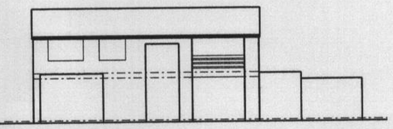


REAR ELEVATION (from road)

EXISTING ELEVATIONS SCALE 1:200

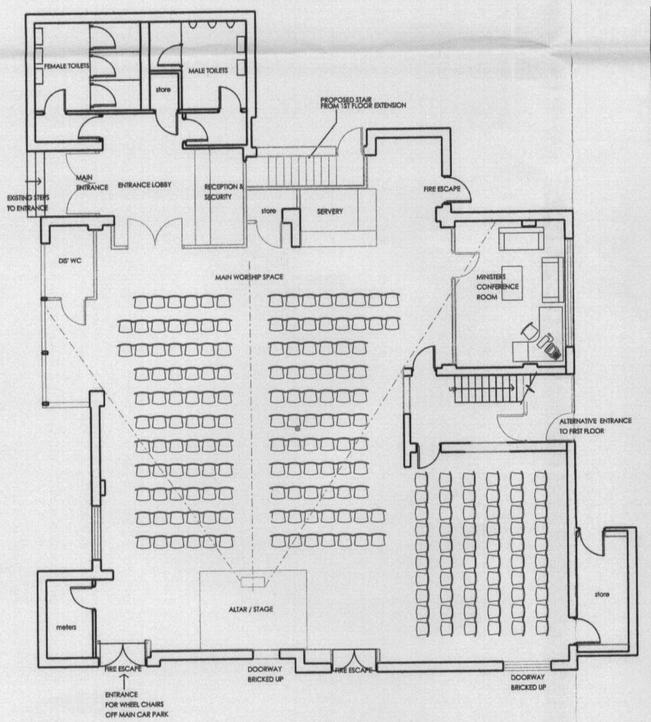


PROPOSED
GROUND FLOOR PLAN

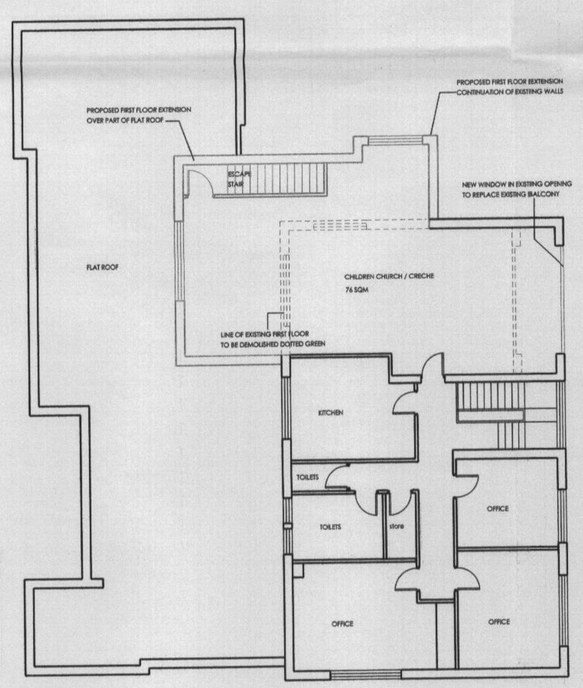


PROPOSED
FIRST FLOOR PLAN

EXISTING INDICATED IN BLACK
PROPOSED BUILD INDICATED IN ORANGE

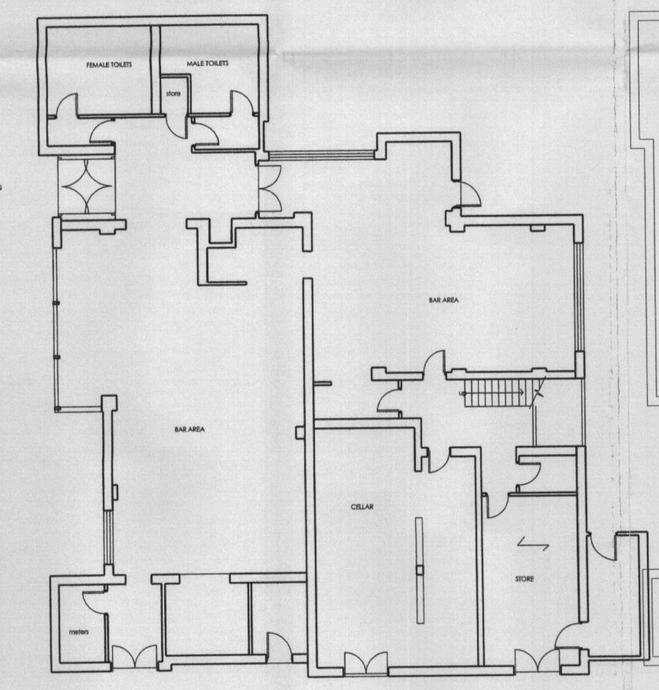

EXISTING
GROUND FLOOR PLAN

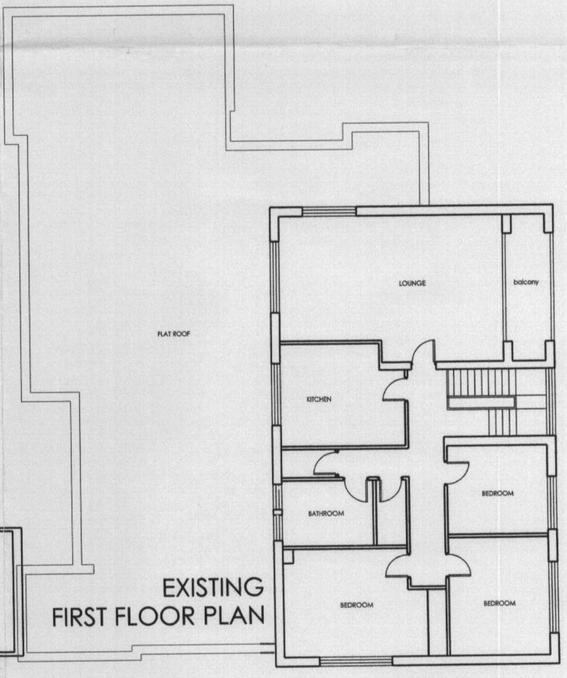

EXISTING
FIRST FLOOR PLAN

EXISTING & PROPOSED PLANS & ELEVATIONS FOR THE ARK ROYAL, LATHBURY ROAD, M9 5SY

PLANNING

Drwg. No: 2008 / 03 / 02 Rev -

Date : JANUARY 2008 2008 Scale 1:100 @ A1

NEW	INIT	DATE
A	PROD	
M		
M		
FOR ACTION		

m t architectural consultants limited

24 Mirfin Close
Denton
Manchester
M34 3WJ
United Kingdom

Tel : 0161 992 3355
Mobile : 07956 402041
FAX : 0189 3658 0858
e-mail : mick.tinsley@architectural.co.uk

...\2008.arkropyal proposed.dgn 29/01/2008 13:32:02