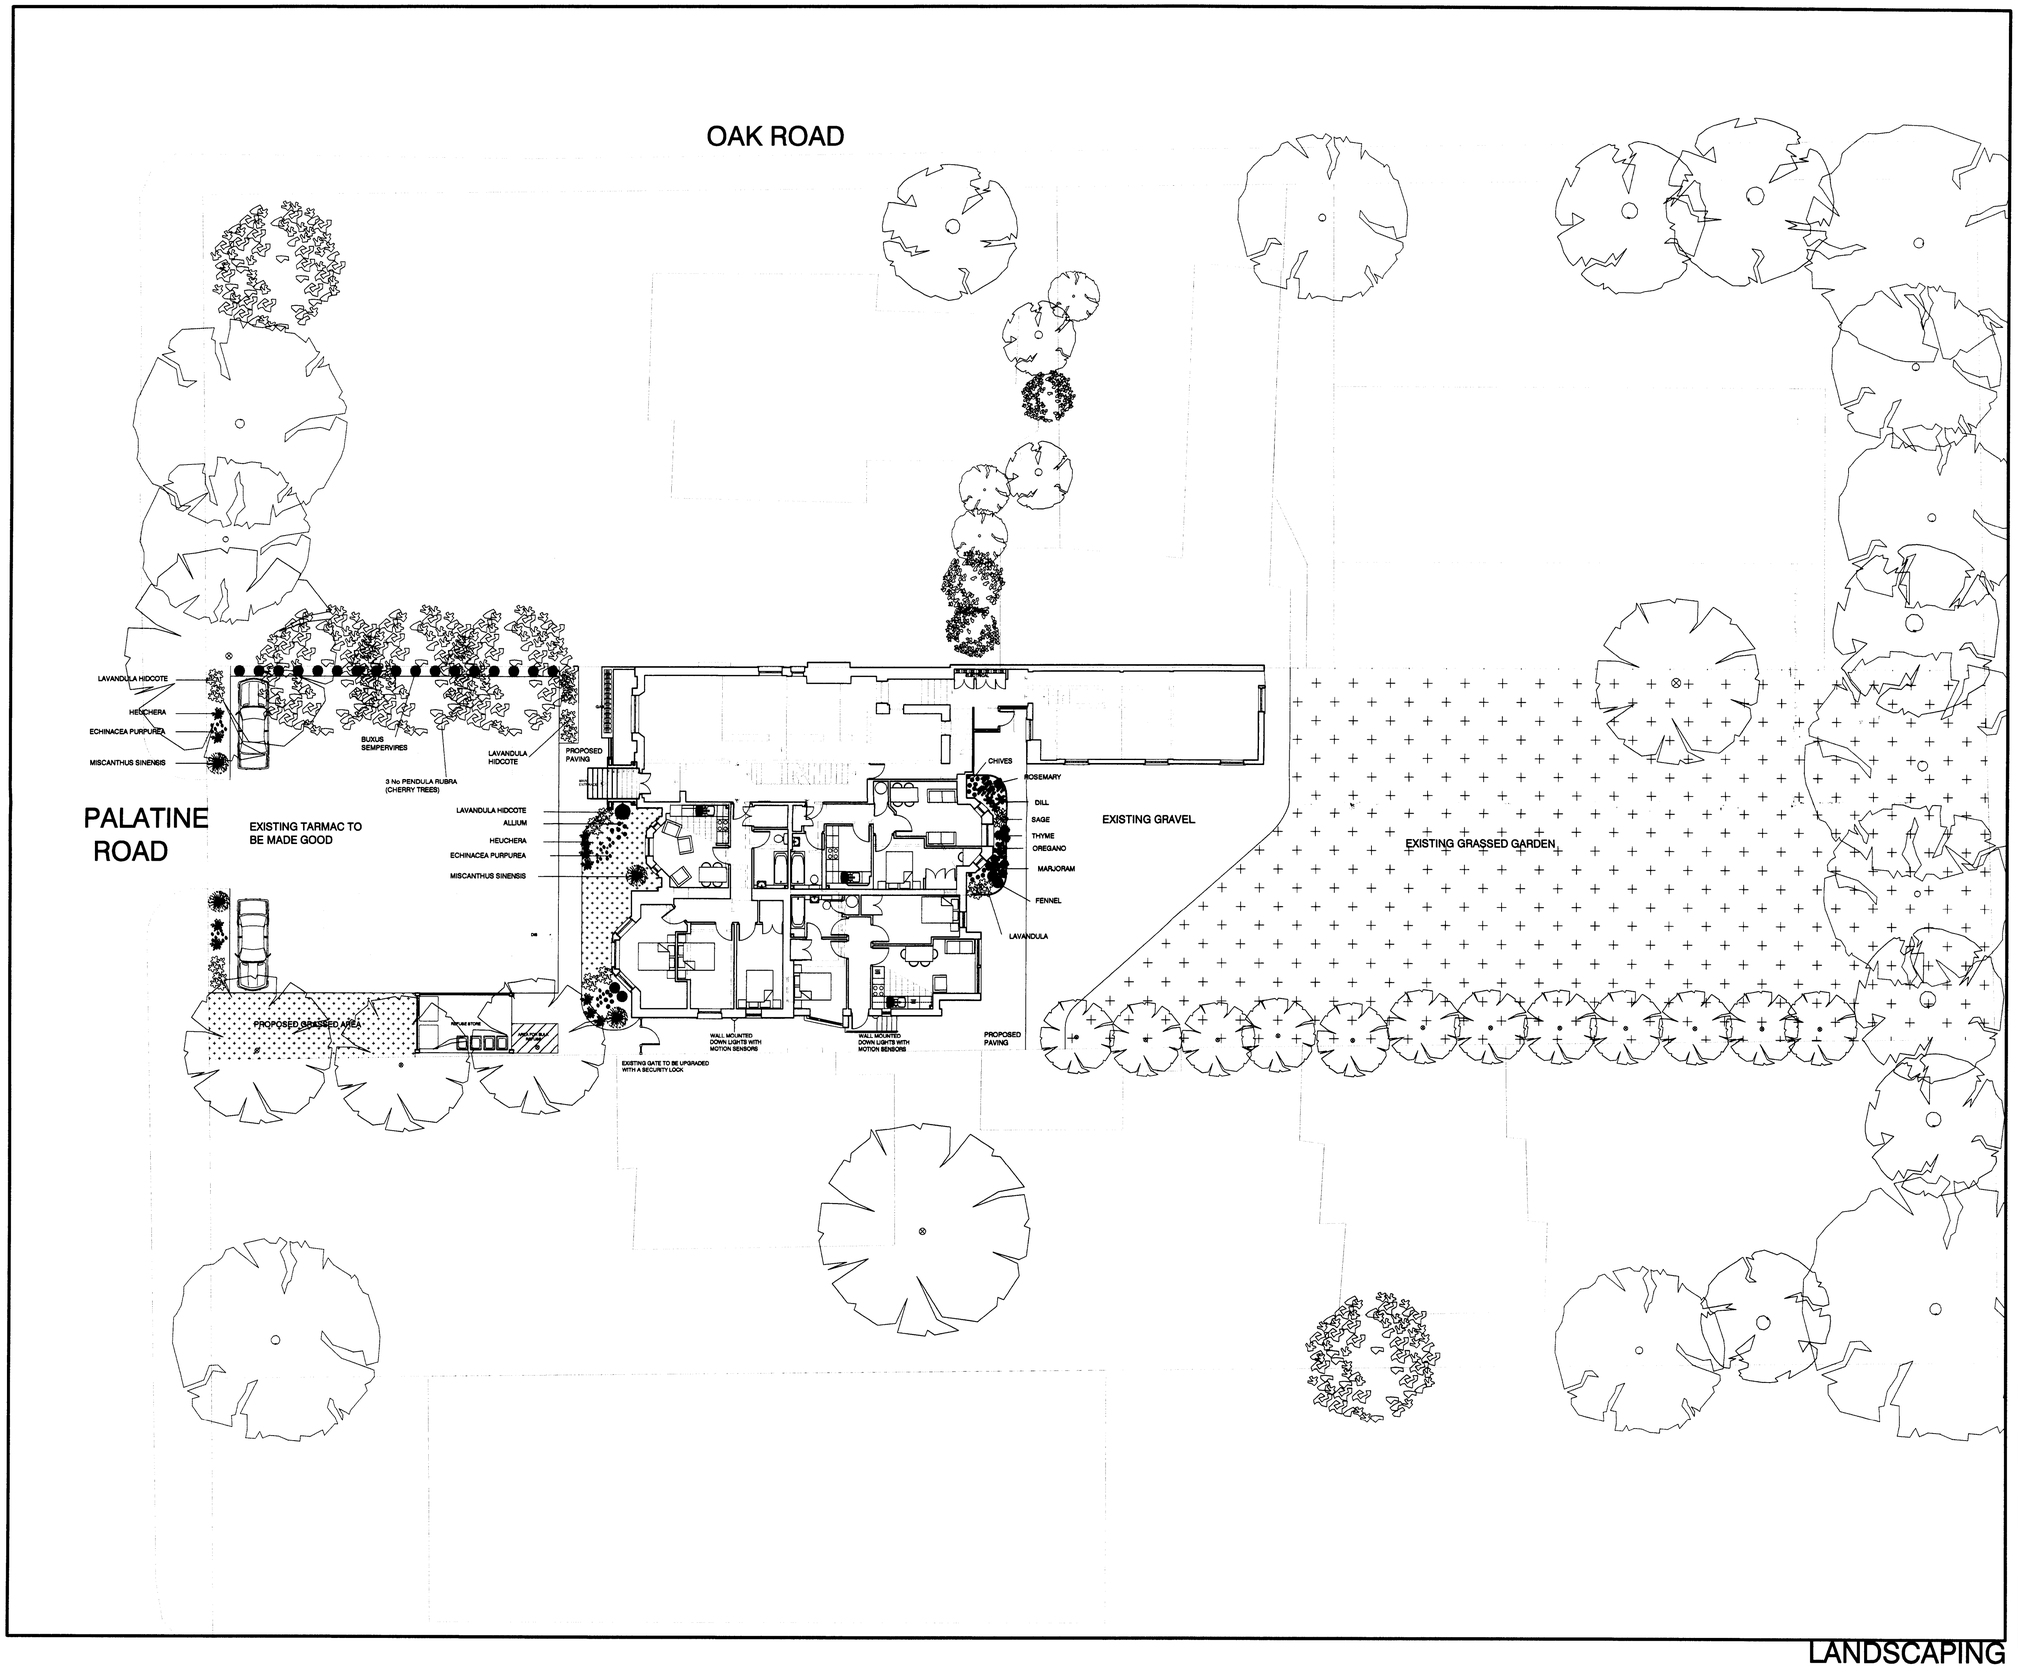

LANDSCAPING

Where dimensions are not given, drawings must not be scaled and the matter referred to the Architect. In the event of any detail or dimensional conflict between drawings, the matter must be referred to the Architect for clarification. Do not scale from this drawing.

This drawing is not to be copied or disclosed by or to any unauthorised persons without the prior written consent from Urbane Forms Ltd .

Notes

PLANNING
ACK'D
REPLIED
RECD 12 JUN 2008
M
M
M
E

B	3 No new trees added	21,05,08 RJL/JA
A	Extension Amended	19,05,08 RJL/JA

Status	PLANNING
Drawn	RJL
Date	14th March 2008
Scale @ A1	1:150
Review	
Client	Caspian Construction
Project	Residential 55 Palatine Road
Drawing Number	07014, (0-)18B CAD File
Drawing Title	Landscaping

URBANE
architects
designers
project
managers
57 Princess Street
Manchester
M2 4EQ
T : +44(0)161 236 0688
F : +44(0)161 236 0690
E : info @urbaneforms.com
www.urbaneforms.com