AEW Architects
Century Buildings
St. Mary's Parsonage
Manchester M3 2DD
t. +44 (0) 161-214 4370
f. +44 (0) 161-214 4371


Notes:
All drawings to be read in conjunction with all other drawings as noted on issue sheet.

All existing signage to be removed and discarded as McDonald's PM instruction. Any fixing holes, electrical cable penetrations etc to be made good, flush with surrounding finishes.


All new signs to be fitted to mansard roof via stub connections to manufacturers details.




ELEVATION 1

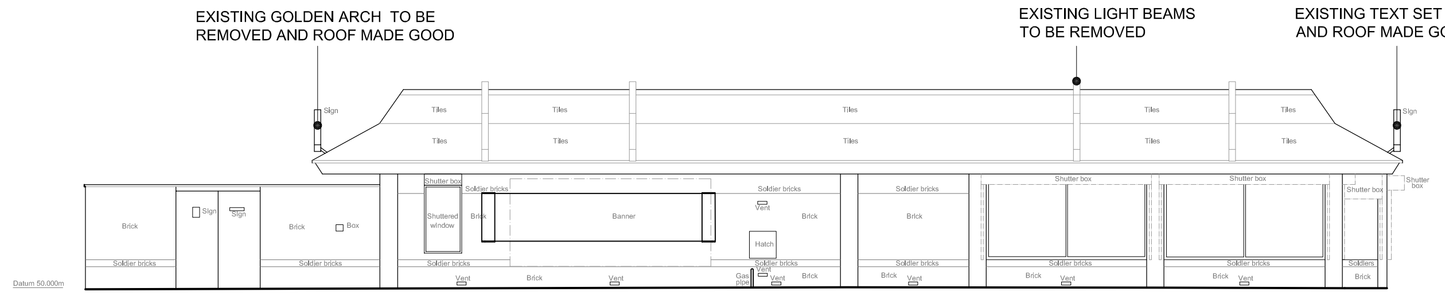

ELEVATION 2

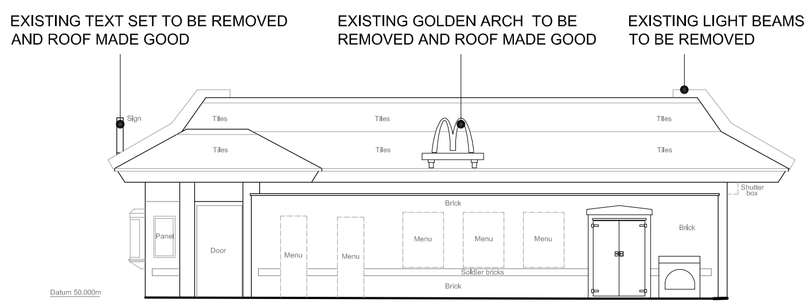


ELEVATION 3

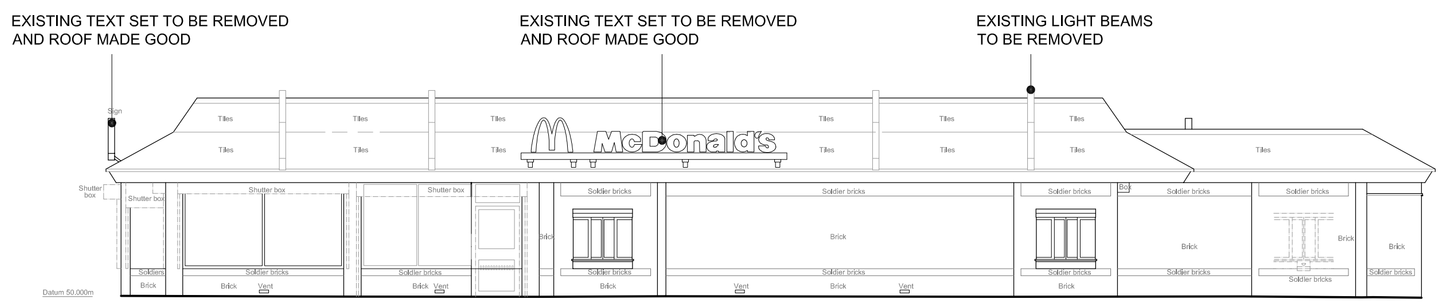


ELEVATION 4

EXISTING ELEVATIONS


BUILDING FINISHES		
DESCRIPTION	EXISTING	PROPOSED
WALLS	BRICK	BRICK
ROOF	TILED	TILED
WINDOW FRAMES	WHITE ALUMINIUM	ALUMINIUM PAINTED WITH KHAKI GREEN RAL 6015
SOFFIT & FASCIAS	WHITE ALUMINIUM	ALUMINIUM PAINTED WITH KHAKI GREEN RAL 6015
DOORS	WHITE ALUMINIUM	ALUMINIUM PAINTED WITH KHAKI GREEN RAL 6015
BOOTH WINDOWS (inc surrounds)	WHITE ALUMINIUM	ALUMINIUM PAINTED WITH KHAKI GREEN RAL 6015 WITH TIMBER EFFECT ALUMINIUM SURROUND

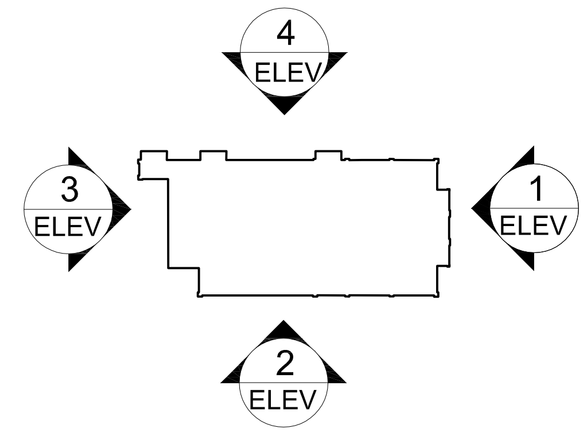


PLAN - NTS

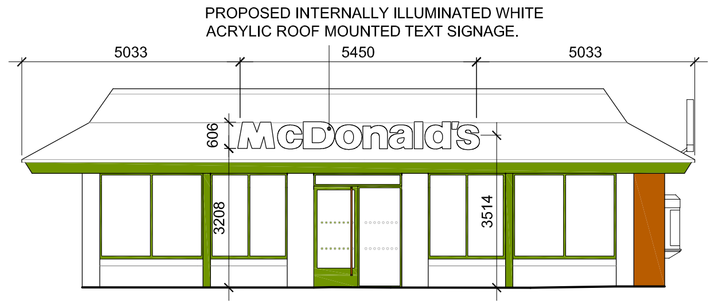


ELEVATION 1

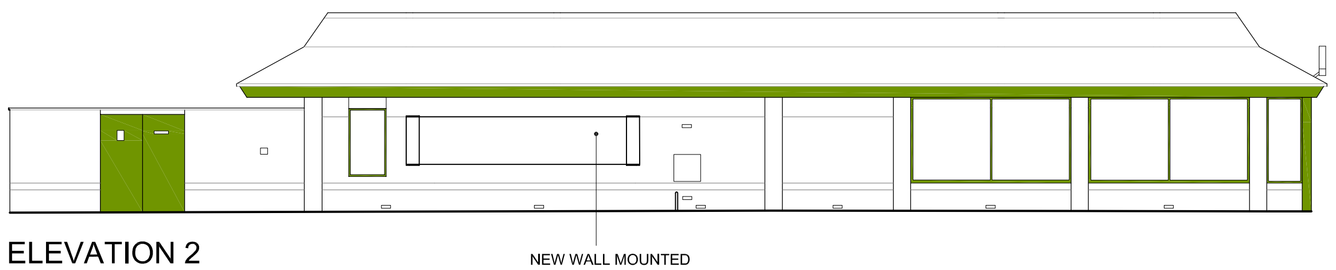

ELEVATION 2

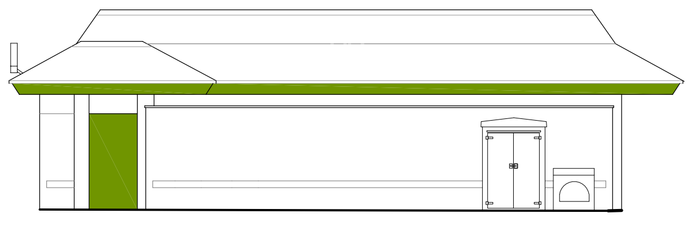

ELEVATION 3

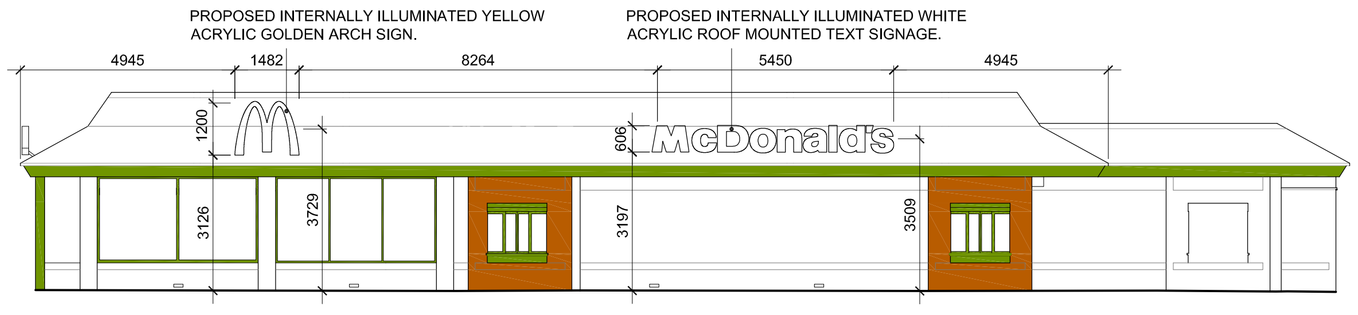

ELEVATION 4

PROPOSED ELEVATIONS

SITE SIGNAGE SCHEDULE							
ADVERT REF	QTY	SIZE (mm)	MATERIALS	COLOUR	HEIGHT (mm) ABOVE GROUND	EXTENT (mm) OF PROJECTION	HEIGHT (mm) OF TEXT	ILLUMINATION
Sign 5	2	5450W x 100D x 606H	White acrylic "McDonald's" text roof mounted signage.	White	Refer to Elevations	N/A	606	(STATIC - Max. 600cd/m²)
Sign 6	1	1482W x 100D x 1200H	Yellow acrylic "Golden Arch" symbol roof mounted signage.	Yellow	Refer to Elevations	N/A	1200	(STATIC - Max. 600cd/m²)

SCALE BAR
0 5 10m

REV.	DATE.	DRAWING REVISIONS.	BY.	CHECKED

GENERAL NOTES:
All works are to be undertaken in accordance with the Building Regulations and the latest British Standards.
All proprietary materials and products are to be used strictly in accordance with the manufacturers recommendations.
All dimensions to be checked on site prior to construction.

PROPOSED DEVELOPMENT AT
674 ALTRINCHAM ROAD
BAGULEY, M23 9AA

STORE No :-
1062

ON BEHALF OF :-
McDonald's Restaurants Ltd

DRAWING TITLE :-
Existing & Proposed Advert Elevations

DRAWN BY	CHECKED BY	DRAWING No.	REV No.
AI	DP	4178_1062_09	-
SCALE & SIZE	DATE		
1:100@A1	05.02.10		

AEW Architects
Century Buildings
St. Mary's Parsonage
Manchester M3 2DD
t. +44 (0) 161-214 4370
f. +44 (0) 161-214 4371