THIS DRAWING IS COPYRIGHT AND MAY NOT BE USED OR REPRODUCED WITHOUT PERMISSION OF ROBERT KNOWLES & CO.

NO DIMENSIONS TO BE SCALED FROM THIS DRAWING.

ALL DETAILS OF EXISTING CONSTRUCTION TO BE VERIFIED BY THE CONTRACTOR PRIOR TO COMMENCEMENT OF ANY WORKS.

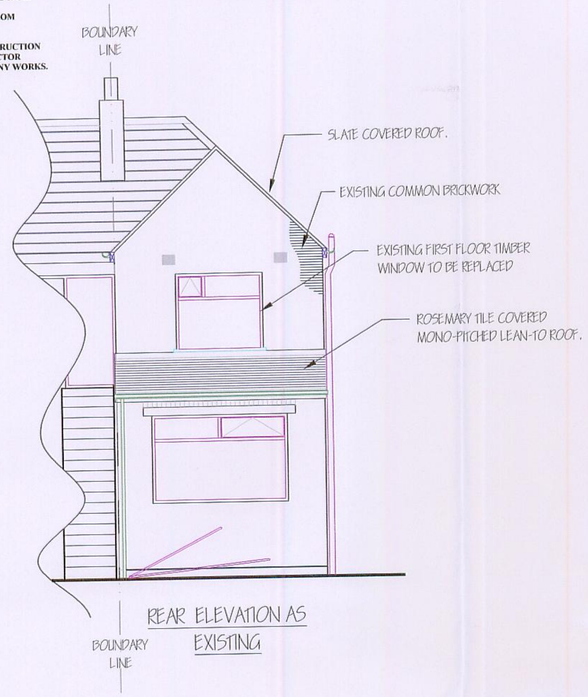

REAR ELEVATION AS EXISTING

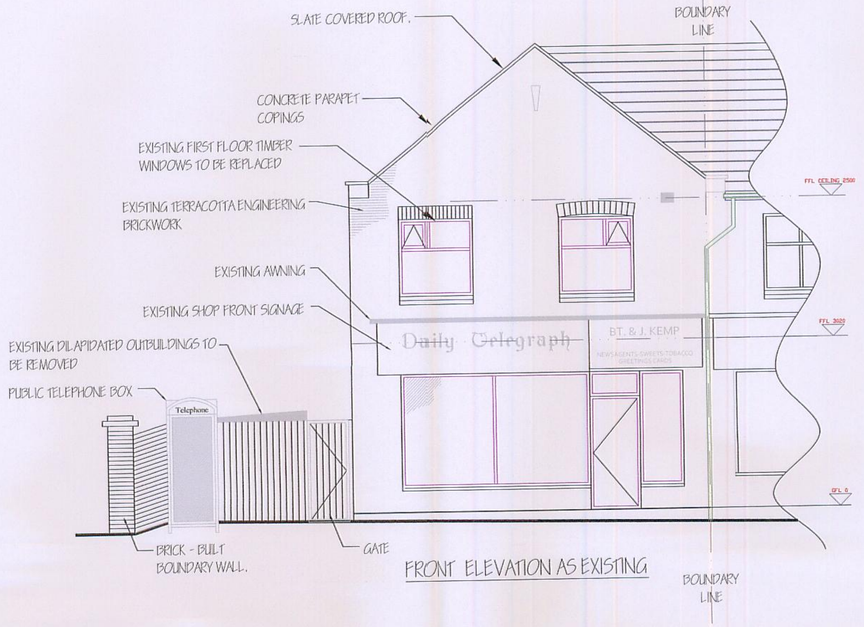

FRONT ELEVATION AS EXISTING

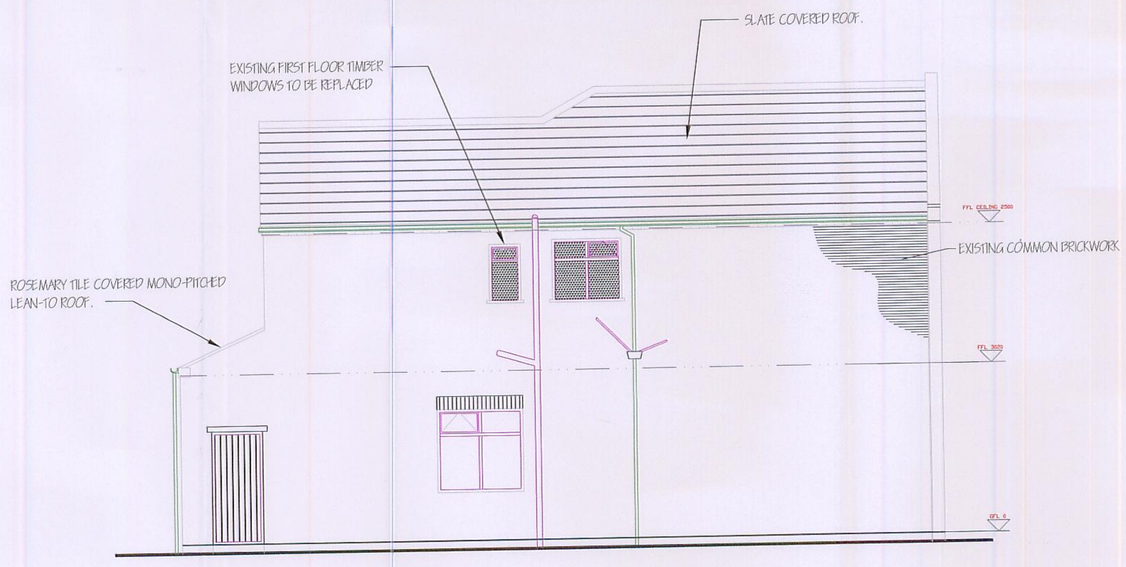

SIDE ELEVATION AS EXISTING

Notes

Rev	Date	Drawn	Description	Ch'k'd	App'd
A	JUNE-08		PLANNING APPLICATION		
0	20.12.06		Original Drawing		

ROBERT KNOWLES & COMPANY
CHARTERED SURVEYORS
PHOENIX HOUSE, 26 REGENT ROAD, ALTRINCHAM, WA14 1RP.
TEL. 0161 928 5671. FAX. 0161 928 9096.
E-MAIL. info@robertknowles.co.uk

Client's Name and Address:
D PINE Esq
c/o CHARLES HADFIELD &CO
2-4 OXFORD ROAD
MANCHESTER
M1 5QA

Project Name & Address:
PROPOSED ALTERATIONS
542 WILMSLOW ROAD
WITHINGTON
MANCHESTER

Job No.:	Dwg. No.:	Date:	Drawn:	Rev:
1287	02	JUNE-08	D.STANWAY	"A"

Scale: 1:50 @ A1

Drawing Title:
FRONT, SIDE & REAR ELEVATIONS AS EXISTING

Sheet No.: 2 Of 4

PLANNING
ACK'D
REPLIED
RECD 2 8 AUG 2008
M
H
H
LACTION