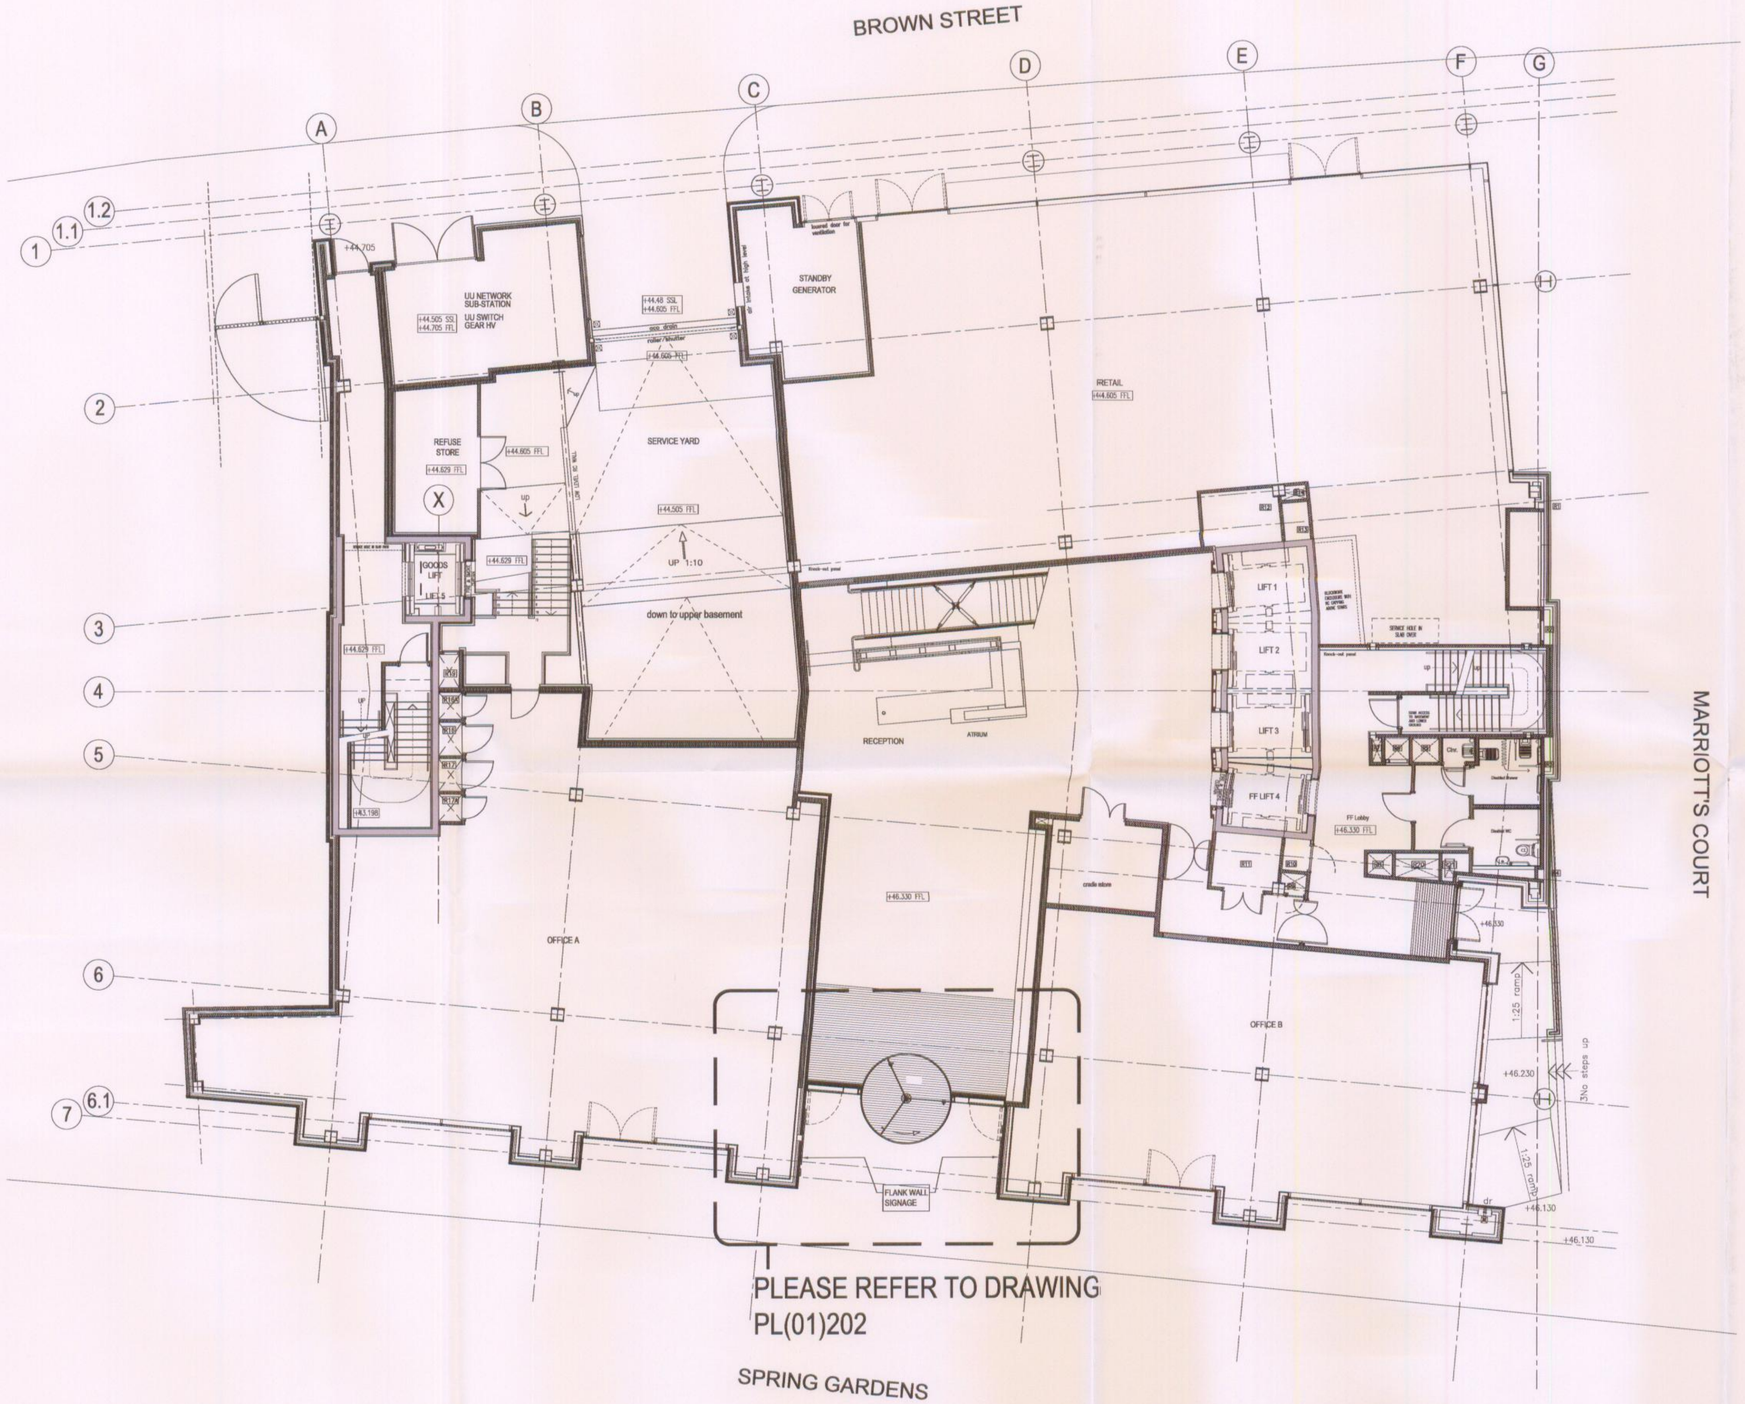

GROUND FLOOR PLAN 1:100

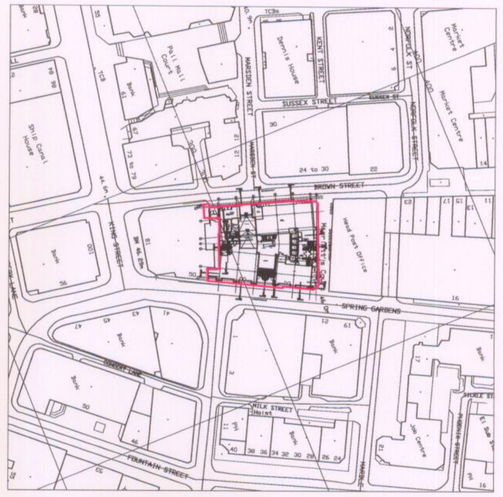

SITE PLAN 1:1250

PLANNING
ACK'D
REPLIED
RECD 24 OCT 2007
M
M
M
FOLLOW ACTION

rev	description	date	dr by	ap by
original by				
GG		26.09.07		GG

Aedas

Aedas Architects

Aedas Architects Ltd
Parsonage Chambers
3 The Parsonage
Manchester M3 2HW
United Kingdom

T +44(0)161 8287900
F +44(0)161 8287930
E manchester@aedas.com
aedas.com

client
LANGTREE GROUP Plc

project
FORTY SPRINGARDENS
MANCHESTER

drawing
PROPOSED LANDLORD SIGNAGE
GROUND FLOOR PLAN and SITE PLAN

	plot date	
project number 2003.0340 .	scale 1:1250 and 1:100	
drawing number PL(01)200	rev	issue status APPROVAL

This drawing is to be read in conjunction with all related drawings. Do not scale from this drawing. All dimensions must be checked and verified on site before commencing any work or producing shop drawings. The originator should be notified immediately of any discrepancy.
This drawing is copyright and remains the property of Aedas.