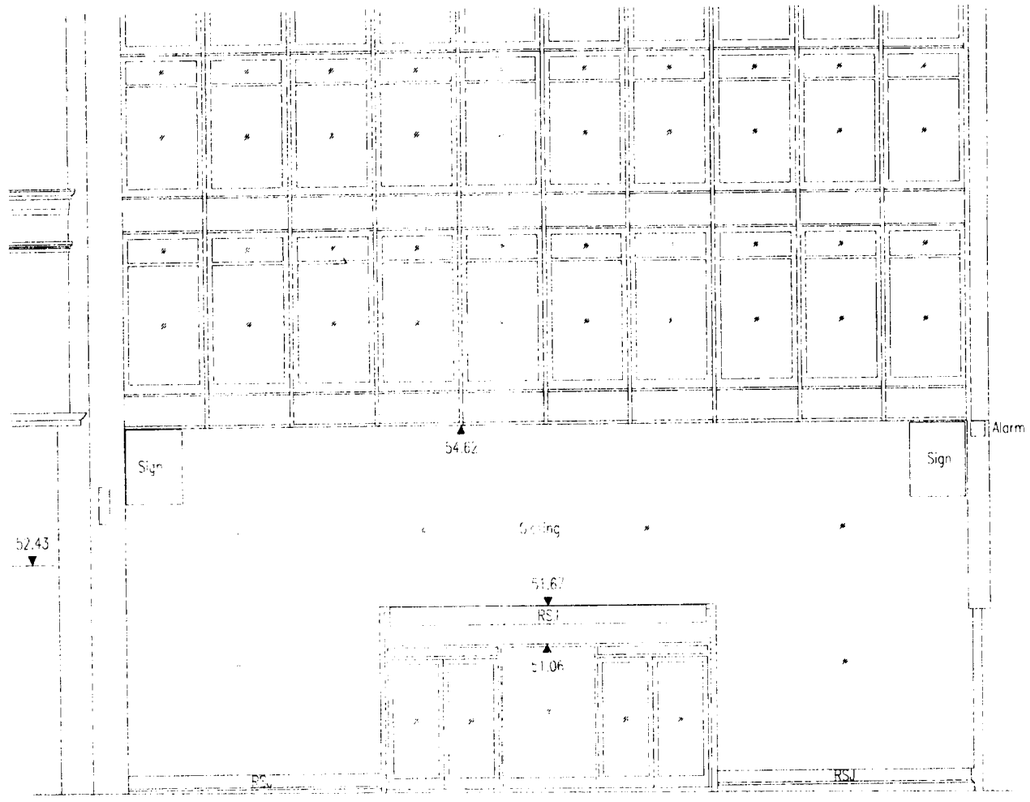


Datum 45.000m

Front Elevation

SCALE
0 1m 5m 10m

Levels Related To Datum Ground Floor Level Value 48.75m

This Drawing Was Processed Using AUTOCAD ®

This Drawing is Copyright. ©

PLANNING
ACK'D
REPLIED
RECD 22 OCT 2007
DATE
M
M
M
FOR ACTION

TEAM surveys
St Austell Bay
Business Park
Par Moor Road
St. Austell
Cornwall. PL25 3RF
Telephone : 01726 816069
01726 814639
Facsimile : 01726 814611
Email : Email@teamsurveys.com

Date : Oct 2007
Scale : 1:100
Prepared by : Njs
Checked by : Gm
Project Number : 070940
Drawing Number : 05
Revision Number: --

Location : Blue Star Store, Market Street, Manchester

Detail : Elevation.

Client : Stride Treglown Limited.

Project : Proposed Alterations.