


First Floor

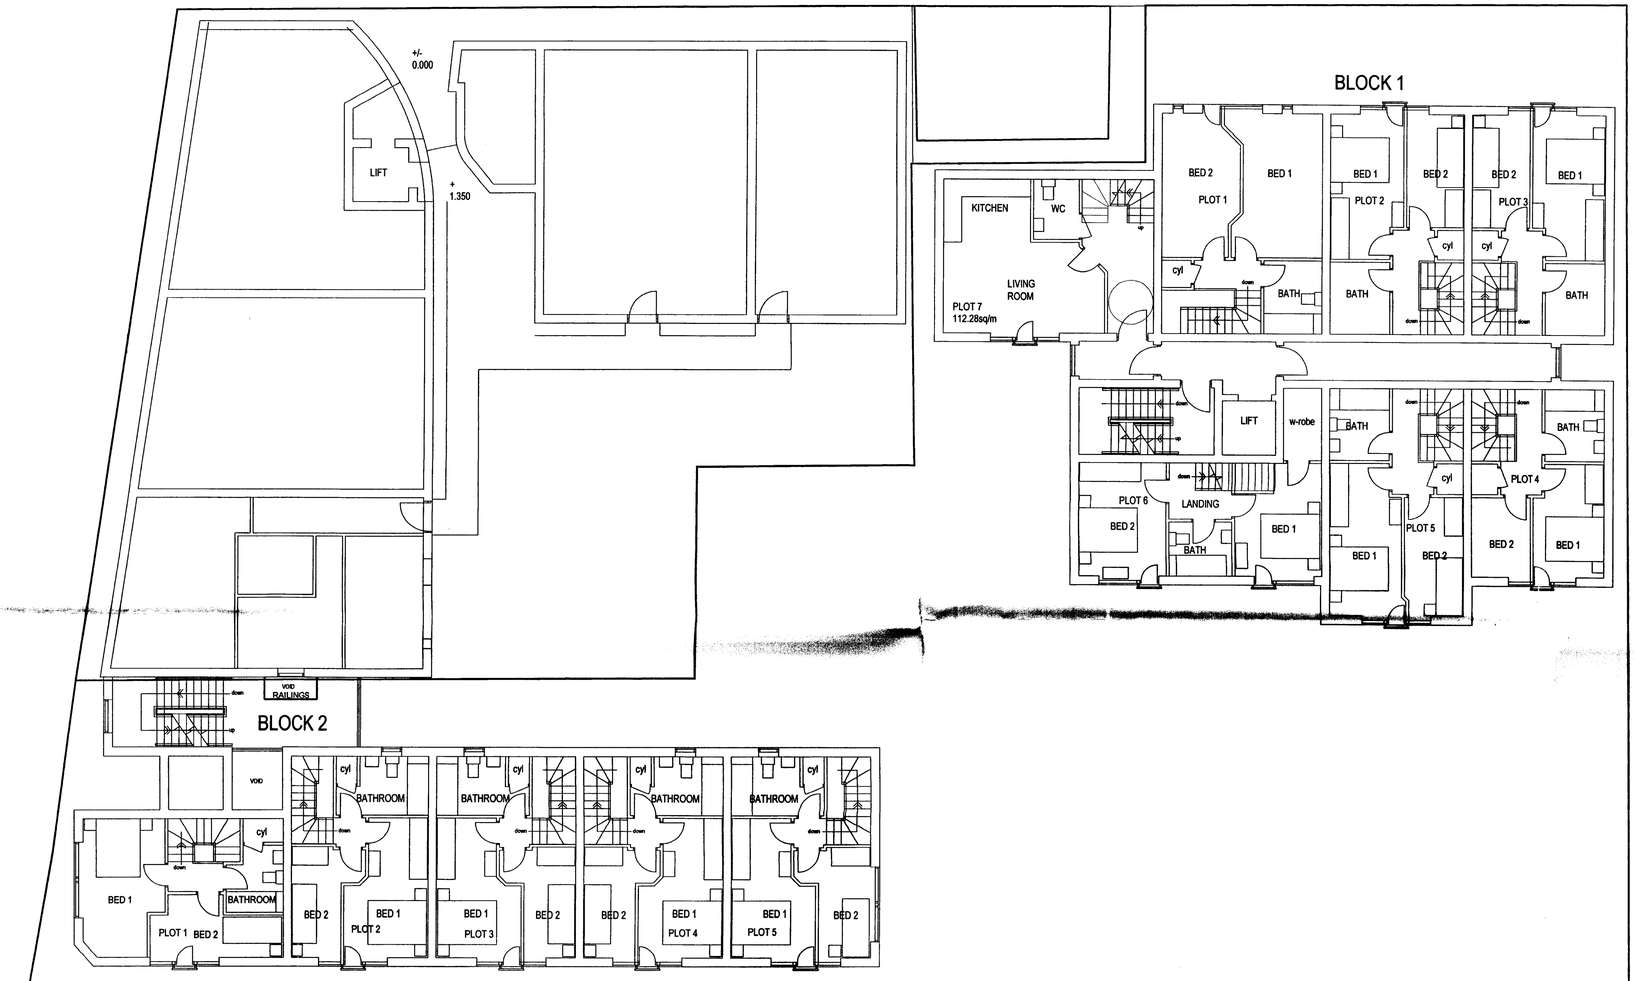

C	FLOOR PLANS REV'D	BLW	07 APR 2008
B	APT. AREAS ADDED	MJD	26 FEB 2008
A	1ST ISSUE	BLW	22 FEB 2008
AMENDMENTS		I	DATE

JOB

PROPOSED RESIDENTIAL DEVELOPMENT FORMER JOB CENTRE SITE GREAT WESTERN STREET HEALD GROVE RUSHOLME

CLIENT

MCR PROPERTY GROUP LTD

SUBJECT

FIRST FLOOR PLAN

DRAWN BLW	DATE 19 FEBRUARY 2008
CHECKED	SCALE 1 to 100
APPROVED	

HOWARD & SEDDON A.R.I.B.A.
CHARTERED ARCHITECTS
64 WASHWAY ROAD.
SALE. CHESHIRE M33 7RE.
TEL No. 0161 - 973 8296
FAX No. 0161 - 962 3485
e-mail : admin@howardandseddon.co.uk

JOB No.	DRG No.	AMENDMENT
8923	203	C