FRONT VIEW



SIDE VIEW

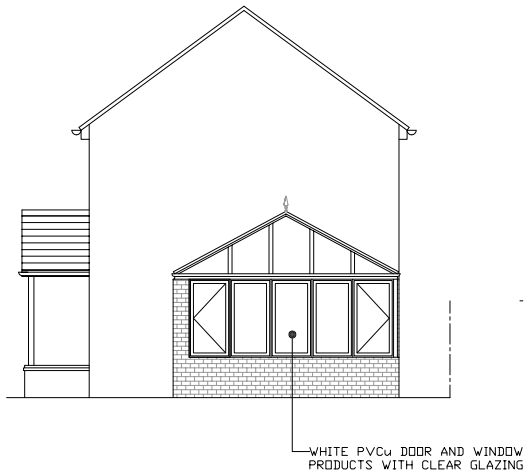

REAR VIEW

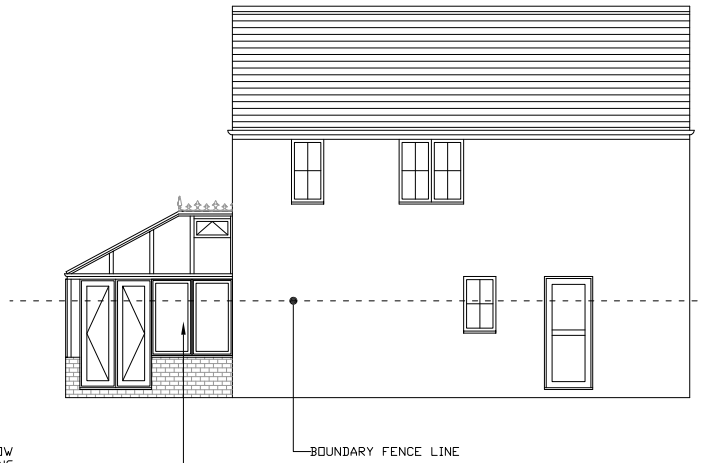

CONSERVATORY FINISHED FLOOR LEVELS TO BE SET NO LOWER THAN EXISTING HOUSE FLOOR LEVELS

Amendment A - Windows added to this side

ROOF PLAN

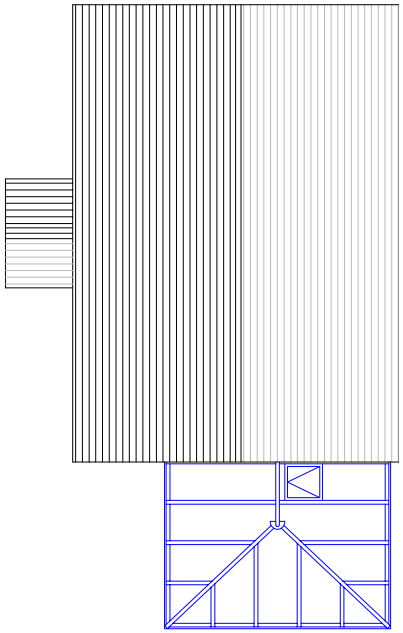

GROUND FLOOR PLAN

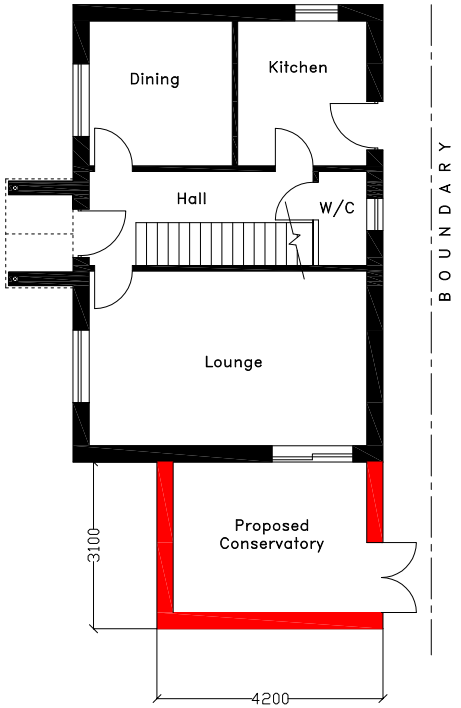

(1:100) (1:50)

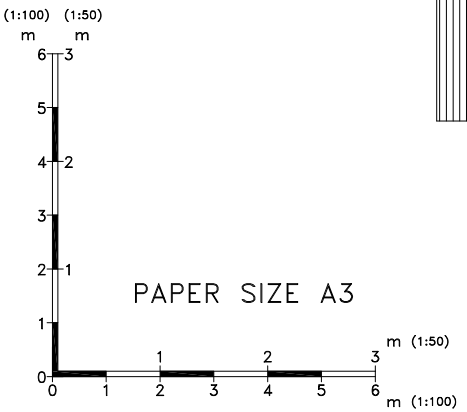

PAPER SIZE A3

PROPOSED

Drawing No: 5054/01A	Pag Ref No: NW0273AQ
Title: SYED 1 SANDYBROOK DRIVE MANCHESTER M9 8NY	Drawn: S. RIAZ
	Scale: 1:100

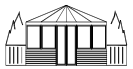

EVEREST LIMITED
UNIT 7
NORTH ORBITAL COMMERCIAL PARK,
NAPSBURY LANE,
ST ALBANS
AL1 1XB

Date: 20/03/2012