BRADLEY BUILDING DESIGN LTD.
34, OAK DRIVE,
BRAMHALL,
STOCKPORT,
CHESHIRE.
SK7 2AD.
0161 439 0087
Mob 07989 326039
bradleybuildingdesign@btopenworld.com

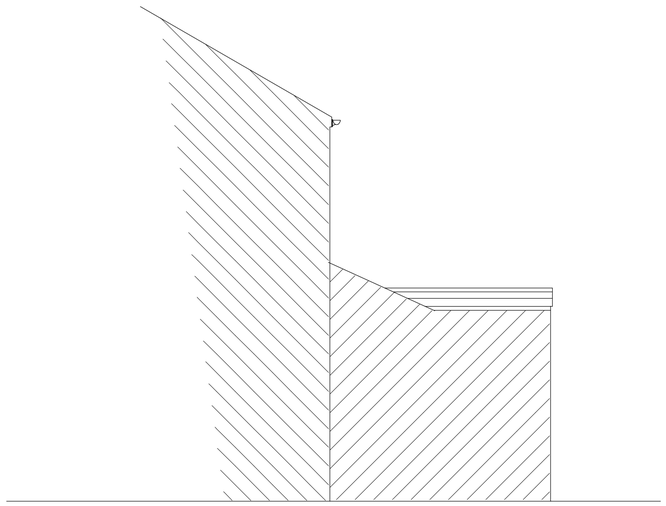

EXISTING WEST FACING SIDE ELEVATION



EXISTING REAR ELEVATION

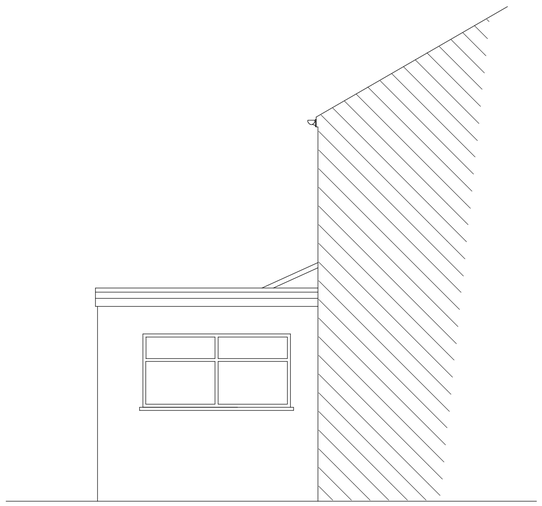

EXISTING EAST FACING SIDE ELEVATION

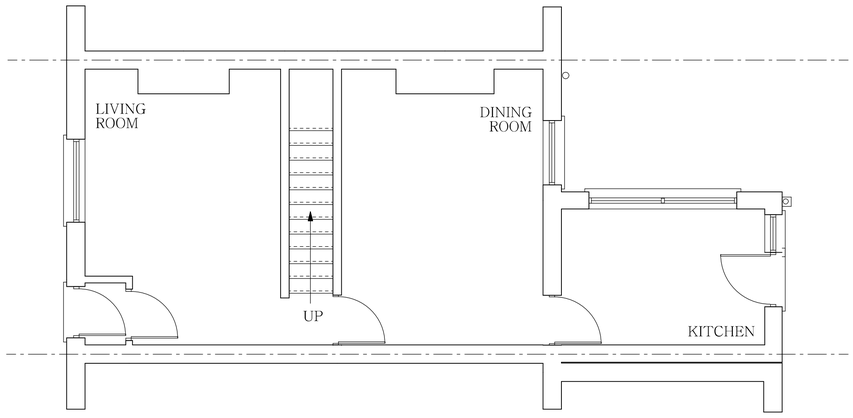

EXISTING GROUND FLOOR PLAN

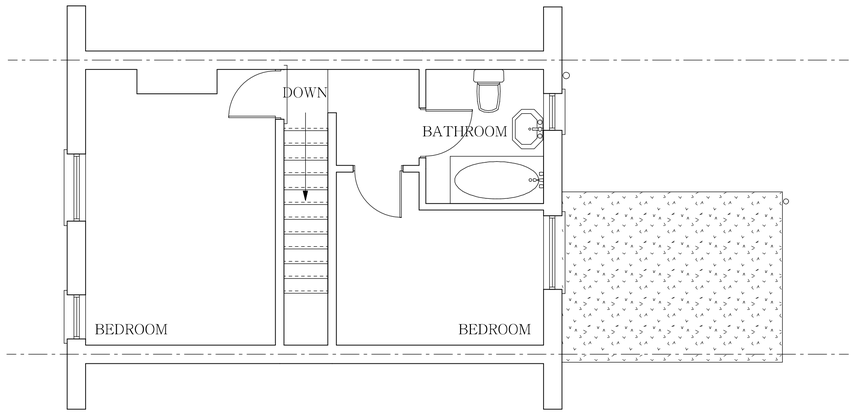

EXISTING FIRST FLOOR PLAN

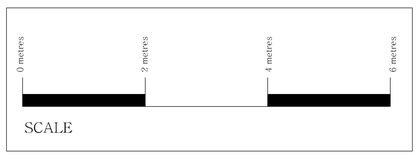

EXISTING DWELLING

FIRST FLOOR REAR ADDITION

for

Mr. C. FITZGERALD & Ms. S. ATHERTON,

at

9, ETHEL AVENUE,

BLAKELEY.

Scale 1:50

Date OCTOBER 2009

Drawing Number 6692/1